



SANITARY WARE		
WB	Wash hand basin	location (see plan)
UR	Urinal	location (see plan)
WC	Water closet	location (see plan)
SD	Soap dispenser	-rinsed will mounted
WB	Waste bin	-flul mounted
DWB	Diaper waste bin with lid	-flul mounted
SSS	Stainless steel sink	See supplier/manufacturer spec. & confirm with relevant entity
PT	Paper towel	See supplier/manufacturer spec. & confirm with relevant entity
GR	Stainless steel angle bar grab rail	See supplier/manufacturer spec. & confirm with relevant entity
COR	Stainless steel corner grab rail	See supplier/manufacturer spec. & confirm with relevant entity
FIXED FURNITURE		
SHELVING_S	Stainless steel floating shelf	location (see plan)
SHELVING_T	Timber shelving with white wash finish	location (see plan)
MIR	Wall mounted mirror with aluminium frame	See supplier/manufacturer spec. & confirm with relevant entity
CUPBOARD_D	Quaco painted cupboard	location (see plan)
CUPBOARD_PG	Pine white washed cupboard with doors finished panels	location (see plan)
DSK	Desk with worktop & pedestal drawers	See supplier/manufacturer spec. & confirm with relevant entity
TS	Desk & table with pedestal cupboards, drawers, etc.	See supplier/manufacturer spec. & confirm with relevant entity
BCS	Surfing worktop & open cupboard space	See supplier/manufacturer spec. & confirm with relevant entity
VAN	Surfing vanity	See supplier/manufacturer spec. & confirm with relevant entity
WB	Wash hand basin with pedestal	See supplier/manufacturer spec. & confirm with relevant entity
GS	Stainless steel grab rail	See supplier/manufacturer spec. & confirm with relevant entity
LOK	Double door lockers	See supplier/manufacturer spec. & confirm with relevant entity
BENCH	Custom bench with open seat with glass railing	See supplier/manufacturer spec. & confirm with relevant entity
CUB_B	Custom bench with open seat with glass railing	See supplier/manufacturer spec. & confirm with relevant entity
	Educational coloured vinyl wall markers	See supplier/manufacturer spec. & confirm with relevant entity
	Extended bumper rails	See supplier/manufacturer spec. & confirm with relevant entity
LOSE FURNITURE		
COF_T	Timber coffee table, approx. a 915mm table	See supplier/manufacturer spec. & confirm with relevant entity
MS	Modular seating with side table	See supplier/manufacturer spec. & confirm with relevant entity
PC	Visitors chair	See supplier/manufacturer spec. & confirm with relevant entity
OVC	Office visitor's chair	See supplier/manufacturer spec. & confirm with relevant entity
DC	Desk chair	See supplier/manufacturer spec. & confirm with relevant entity
PS	Public seating	See supplier/manufacturer spec. & confirm with relevant entity
BAR	Bar stool	See supplier/manufacturer spec. & confirm with relevant entity
TC	Training chair	See supplier/manufacturer spec. & confirm with relevant entity
PRINT	Printer	See supplier/manufacturer spec. & confirm with relevant entity
COM	Computer	See supplier/manufacturer spec. & confirm with relevant entity
FAX	Fax machine	See supplier/manufacturer spec. & confirm with relevant entity
CH	Stainless steel coat hanger	See supplier/manufacturer spec. & confirm with relevant entity
C_CH	Coloured children's coat hanger	See supplier/manufacturer spec. & confirm with relevant entity
NB	Notice board with aluminium frame & blackboard	See supplier/manufacturer spec. & confirm with relevant entity
NB_AC	Notice board with aluminium frame & blackboard	See supplier/manufacturer spec. & confirm with relevant entity
WHITE_B	White board with aluminium frame & marker holder	See supplier/manufacturer spec. & confirm with relevant entity
CR	Hospital curtain and rail	See supplier/manufacturer spec. & confirm with relevant entity
LNB	Linen - applicable to washroom & public showering	See supplier/manufacturer spec. & confirm with relevant entity
TR_DSK	Training desk with whiteboard & pedestal drawers	See supplier/manufacturer spec. & confirm with relevant entity
BCT	Baby changing tray	See supplier/manufacturer spec. & confirm with relevant entity
C_RGX	Custom cabinet detail & solid wood top board	See supplier/manufacturer spec. & confirm with relevant entity
C_ST	Children table & seats	See supplier/manufacturer spec. & confirm with relevant entity
APPLIANCES		
FR	Fridge, single door cabinet with bottom freezer	See supplier/manufacturer spec. & confirm with relevant entity
B_OV	Built-in oven	See supplier/manufacturer spec. & confirm with relevant entity
MIC	Microwave	See supplier/manufacturer spec. & confirm with relevant entity
B_STT	Built-in stove top	See supplier/manufacturer spec. & confirm with relevant entity
TV	40 inch wall mounted television & wall mounting surround fixture	See supplier/manufacturer spec. & confirm with relevant entity
ELECTRICAL		
	Pendant light	as per schedule
	Specialised wall mounted lamp	as per schedule
	Double plug socket	with 30mm high and low 2.5sq
	Double plug socket	with 30mm high and low 2.5sq
	Dedicated plug socket	with 30mm high and low 2.5sq
	Bulkhead cable	as per schedule with 30mm high
	Taken	as per schedule with 30mm high
	Light switch (1 way)	as per schedule with 30mm high
	Light switch	as per schedule with 30mm high
	Powerpoint	as per schedule with 30mm high
	Powerpoint	as per schedule with 30mm high
CLINICAL EQUIPMENT		
MT	Mobile trolley	See supplier/manufacturer spec. & confirm with relevant entity
FP	Footstool double step	See supplier/manufacturer spec. & confirm with relevant entity
ES	Examination Bed inclusive of all relevant bedding, etc.	See supplier/manufacturer spec. & confirm with relevant entity
EST	Stainless steel examination bed mobile trolley	See supplier/manufacturer spec. & confirm with relevant entity
DS	Drop stand	See supplier/manufacturer spec. & confirm with relevant entity
MED_F	Medical fridge	See supplier/manufacturer spec. & confirm with relevant entity
	Examination light	with 30mm high and low 2.5sq
O2	Oxygen bottle	See supplier/manufacturer spec. & confirm with relevant entity
SCT	Suction bottle	See supplier/manufacturer spec. & confirm with relevant entity
KAB	Kick about bin	See supplier/manufacturer spec. & confirm with relevant entity
WNC	Wheelchair	See supplier/manufacturer spec. & confirm with relevant entity

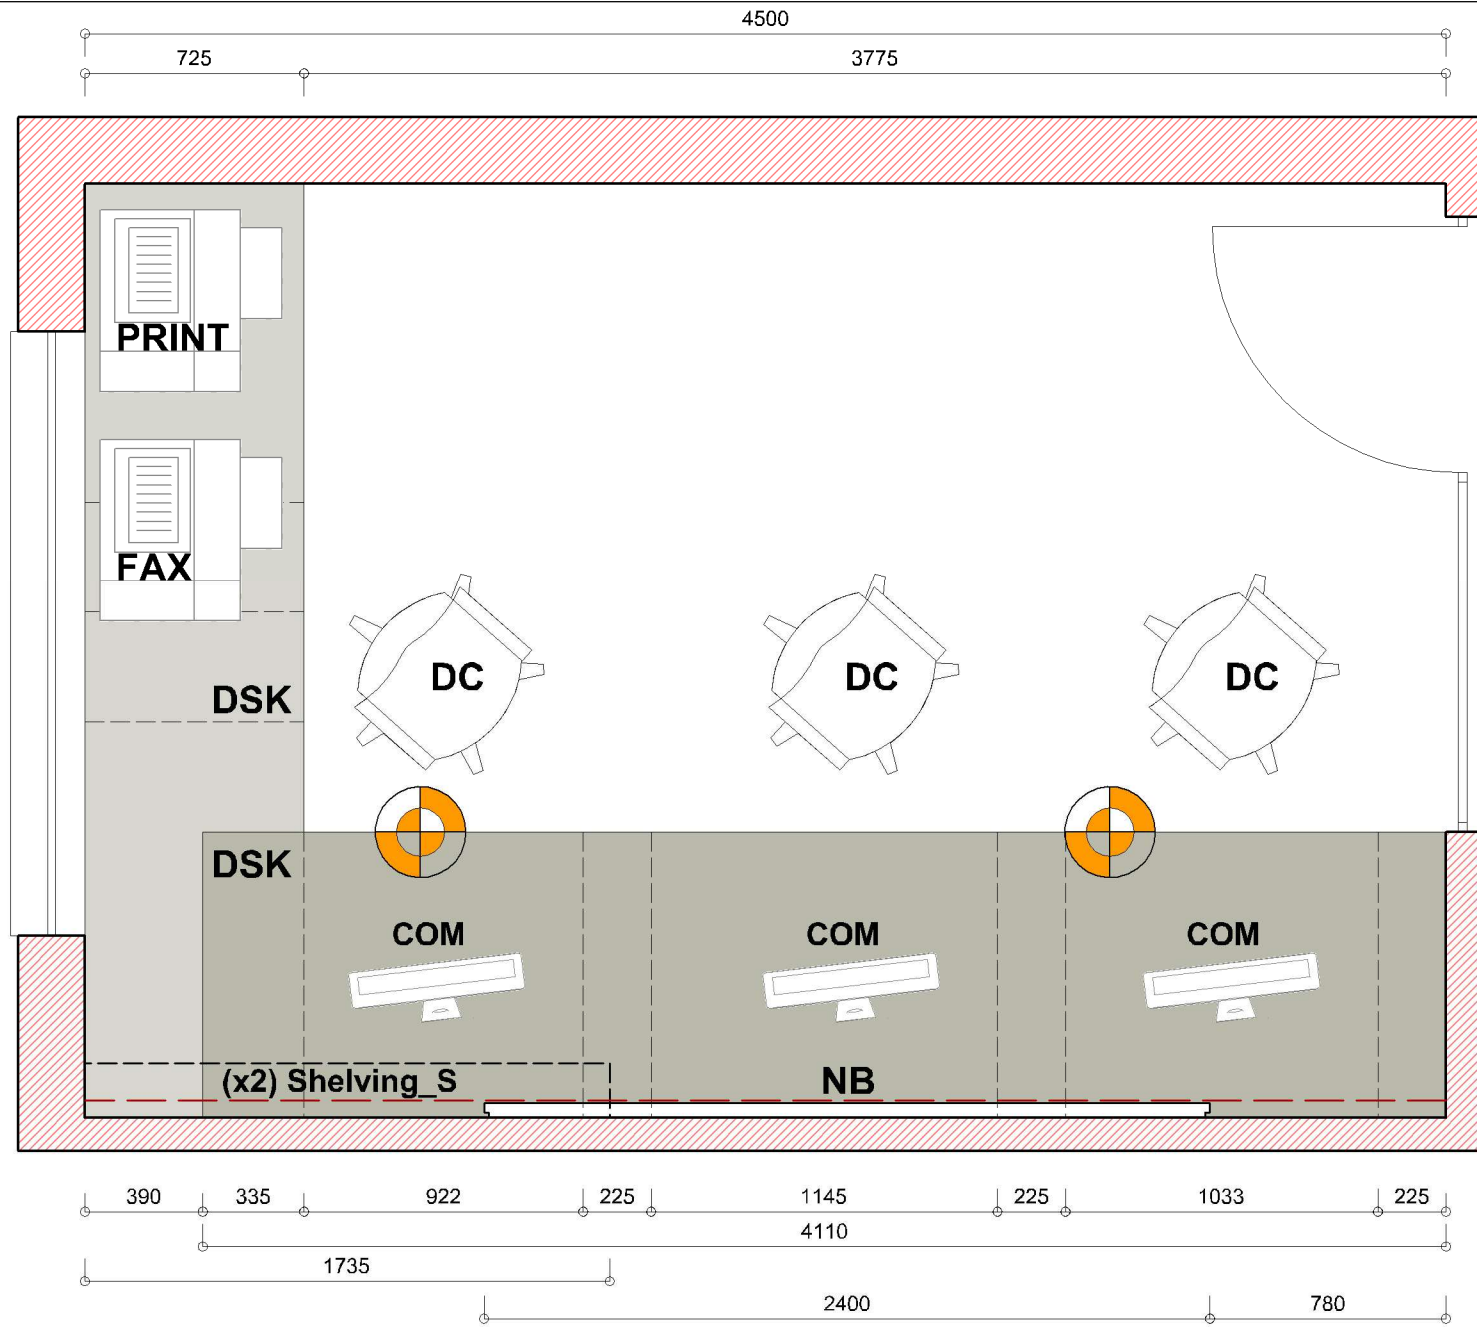

OUTREACH OFFICE:

SCALE: 1 : 25

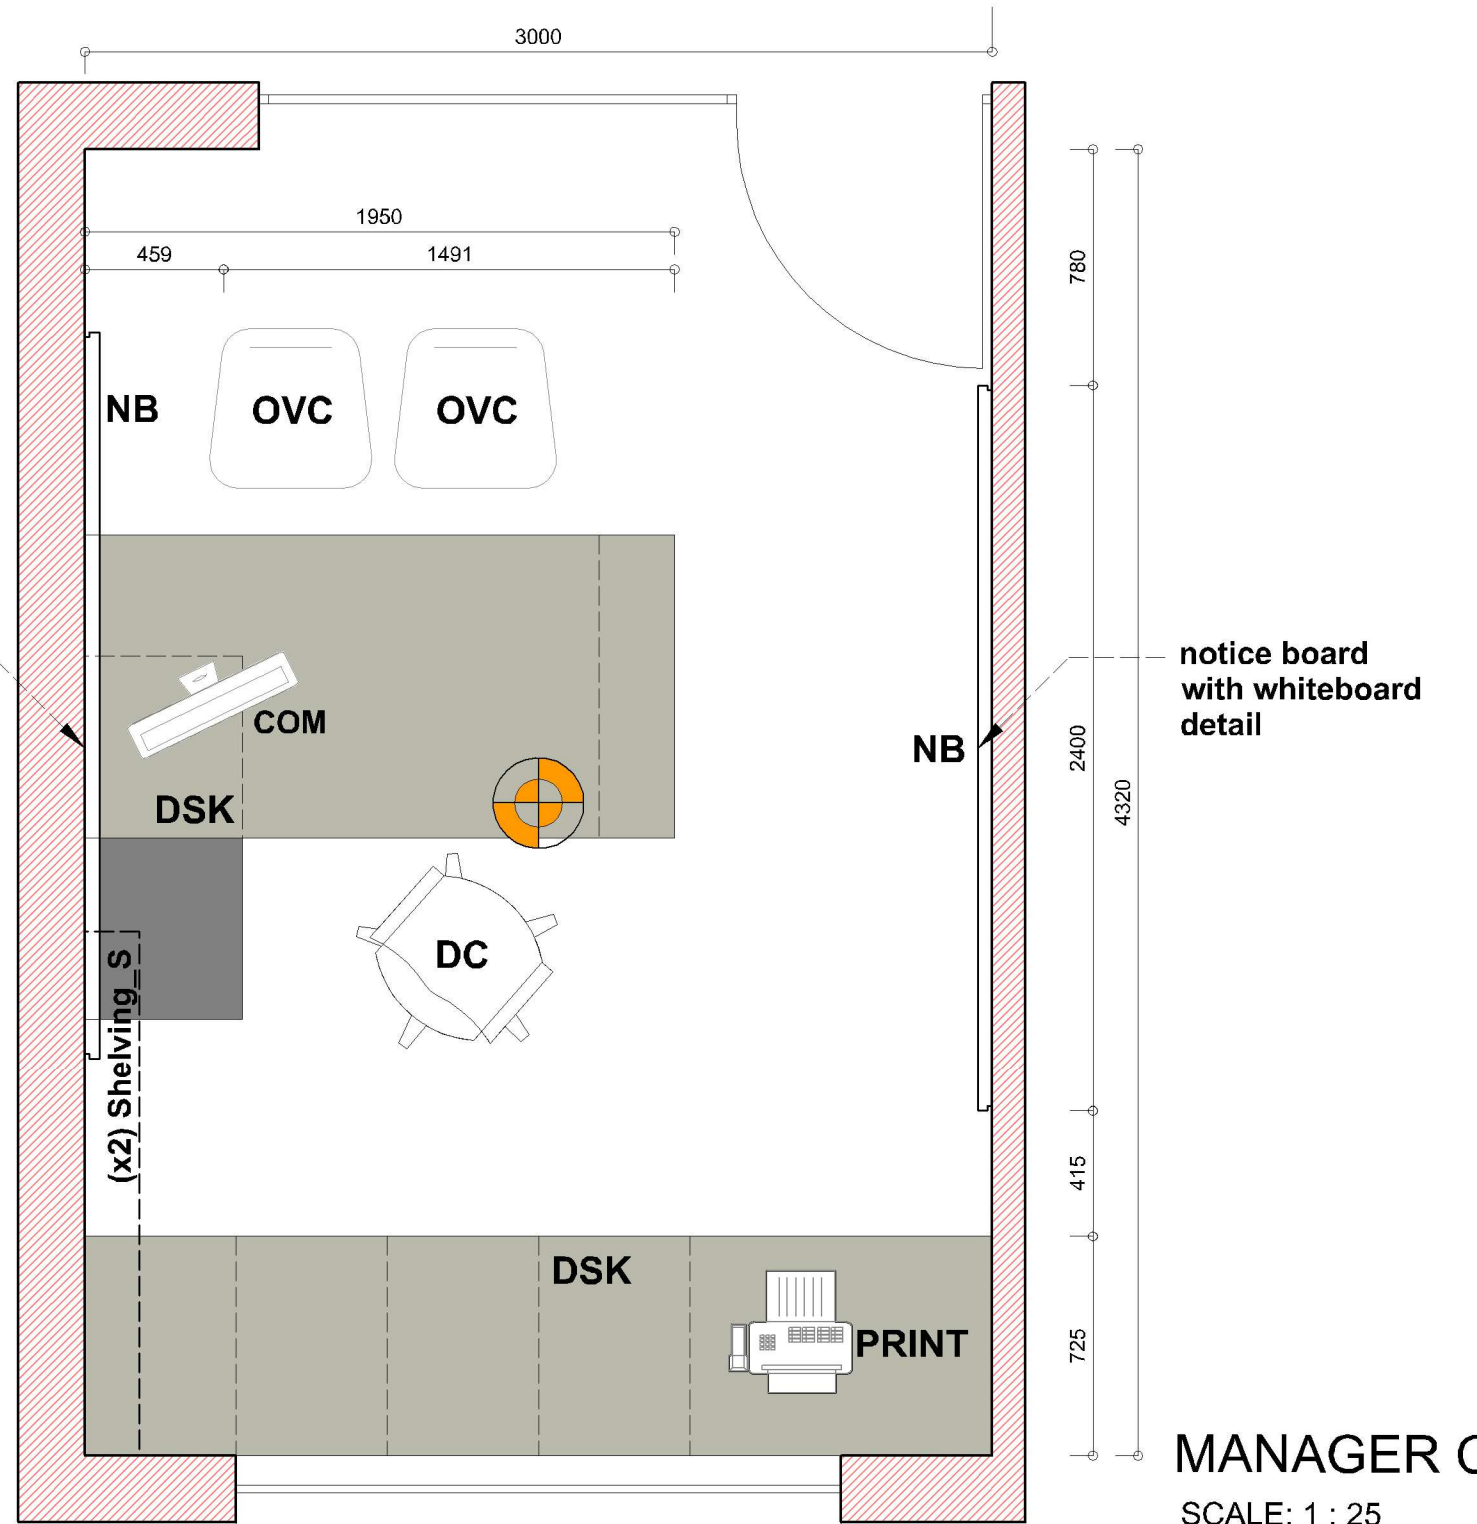

MANAGER OFFICE:

SCALE: 1 : 25

3D RENDERS: INFORMATION PURPOSES





DATA CAPTURER & STORAGE:


SCALE: 1 : 25



3D RENDERS: INFORMATION PURPOSES

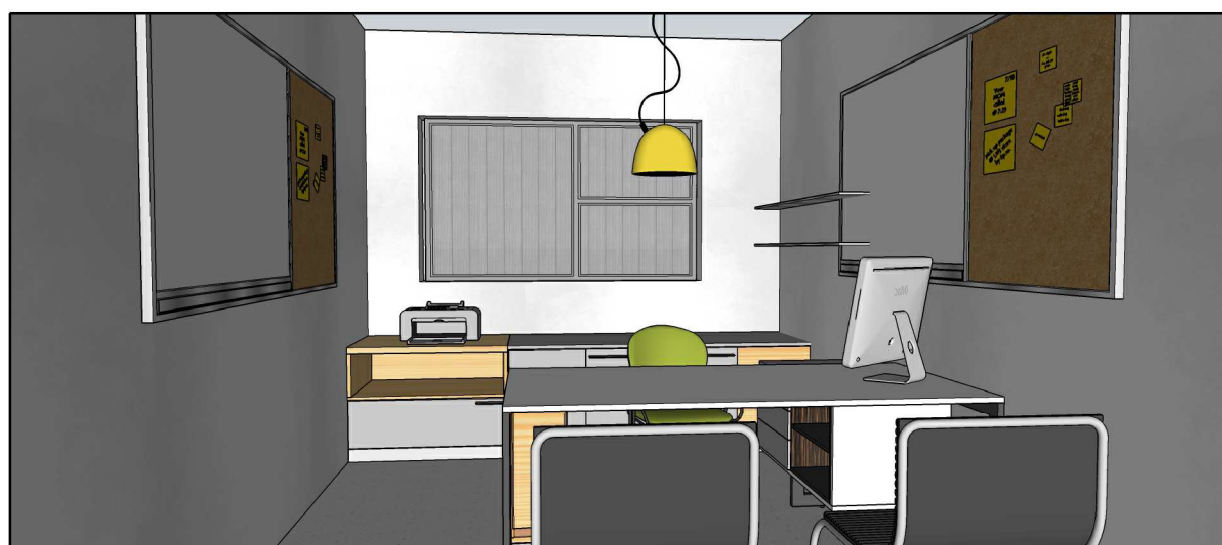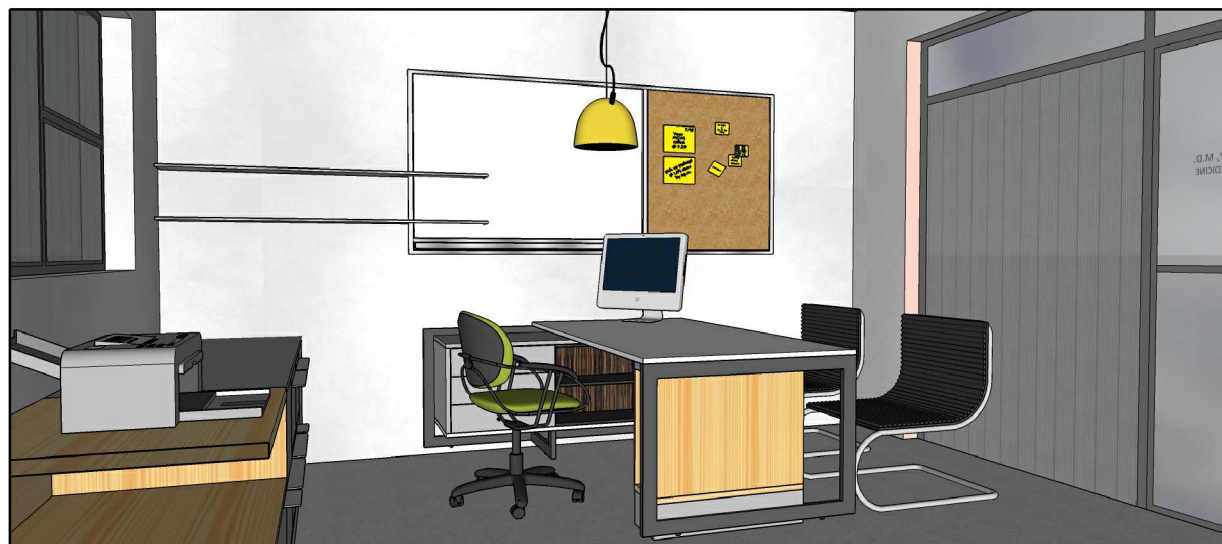

3D RENDERS: INFORMATION PURPOSES

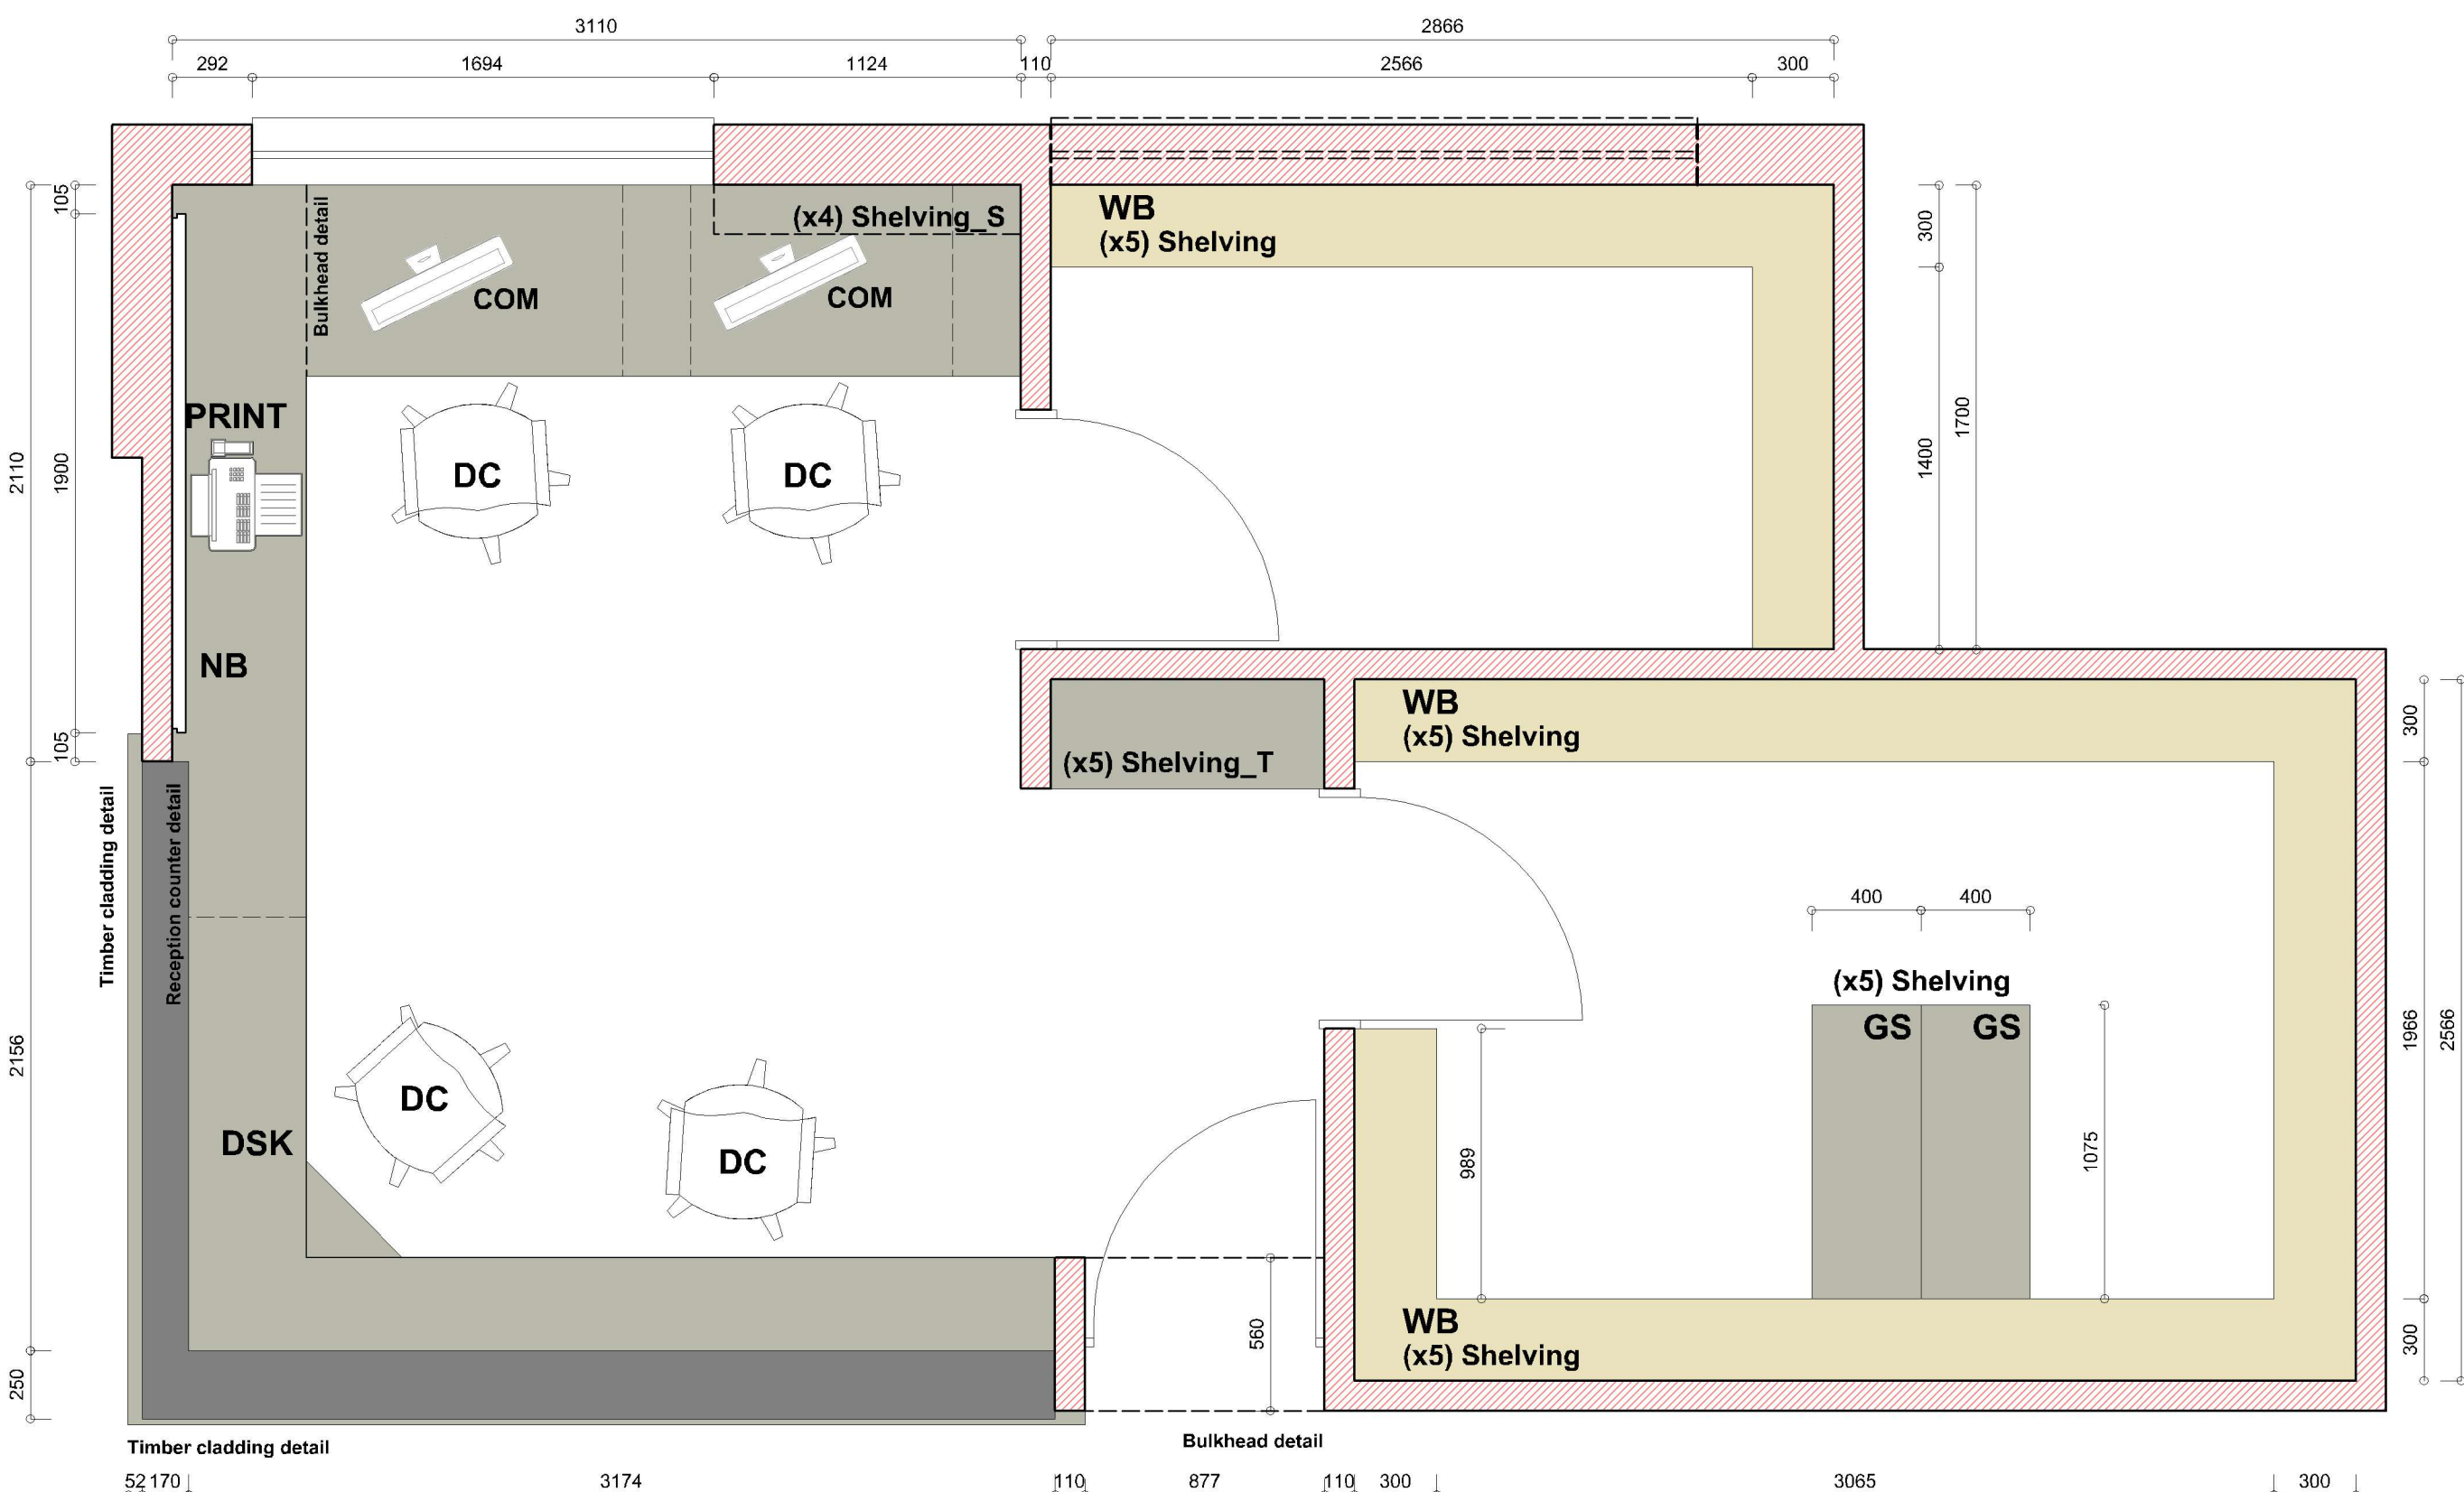

NOTES
UNDER NO CIRCUMSTANCES MAY THIS DOCUMENT BE REPRODUCED WITHOUT THE CONSENT OF DE JONG DESIGN STUDIO CC.
DRAWINGS MAY NOT BE SCALED.
ALL DIMENSIONS AND HEIGHTS MUST BE CORRELATED BEFORE ANY WORK COMMENCES OR BEFORE MATERIALS ARE ORDERED.
IT IS THE CONTRACTOR'S RESPONSIBILITY TO SET-OUT CONSTRUCTION WORK ACCURATELY ON SITE WITH REFERENCE TO SITE BOUNDARIES, BUILDING LINES SERVITUDES AND ESPECIALLY IN CIRCUMSTANCES WHERE WORK CONNECT WITH EXISTING STRUCTURES.
ALL FLOOR LEVEL HEIGHTS INDICATED ON DRAWINGS REFER TO UNFINISHED LEVELS AND ANY AMBIGUOUS OR CONTRADICTORY INFORMATION SHOULD IMMEDIATELY BE CO-ORDINATED WITH THE ARCHITECT. A FULL SET OF DRAWINGS SHOULD BE KEPT ON SITE BY THE CONTRACTOR.
ALL DIMENSIONS INDICATE ON DRAWINGS SHOULD BE SET-OUT ON A LEVEL HORIZONTAL PLANE.
THE CONTRACTOR SHOULD MAKE USE OF CORNER PROFILES MARKED ON 65MM BRICK GAUGE, UNLESS DIFFERENTLY SPECIFIED.
THE CONTRACTOR IS RESPONSIBLE TO USE APPROVED DAMP PROOF COURSE IN EXTERNAL WALLS AND DAMP PROOF MEMBRANES UNDER FLOOR SLABS.
THE QUALITY OF ALL MATERIALS AND WORKMANSHIP SHOULD COMPLY WITH THE RELEVANT S.A.B.S. SPECIFICATIONS AND STANDARDS.
ALL MINIMUM STANDARDS AS SET OUT IN THE NATIONAL BUILDING REGULATIONS AND STANDARDS ACT SANS 10400 ARE ALSO APPLICABLE IN SITUATIONS WHERE NOT SPECIFICALLY REFERRED TO.
ALL GEYSERS AND WARM WATER MUST COMPLY WITH SANS 10254. WATER RETICULATION INSTALLATION MUST COMPLY WITH SANS 10252-1 ALL UPVC PIPES MUST COMPLY WITH SANS 966 ALL COPPER PIPES MUST COMPLY WITH SANS 460 ALL HDPE PIPES MUST COMPLY WITH SANS 533 ALL TAPS AND MIXERS MUST COMPLY WITH SANS 226. SANS 1026, SANS 1808-35 EN 1808-37.

No	REVISION	DATE	APPROVED

CONSULTANT

deStudio Architects & Urban Planners
Reg no.: CK 2009/1157/123
2 Second Street, P.O. Box 26079,
Dani Pienaar, Bloemfontein
Tel: +27 (0) 51 436 0130
Fax: +27 (0) 51 436 1177
Adèle de Jong
+27 (0) 84 400 9364
Alphonse de Jong
Pr. Arch 7832
+27 (0) 82 946 0777
info@deStudio.co.za
www.deStudio.co.za

PROFESSIONAL ARCHITECT
ADELE DE JONG
12-21 PM (John de Jongsberg) on 01 Jun 2021

PROGRAMME MANAGER
idT
Independent Development Trust

CLIENT
Province of the
NORTHERN CAPE
Department of Health

LOGOBATE PHC PROJECT
UPGRADE AND REFURBISHMENT
TO EXISTING HEALTH FACILITY,
ON PORTION 60 ON THE FARM 219
KURUMAN DISTRICT
NORTHERN CAPE

DETAILED FLOOR PLANS (FF&E SCHEDULE)		DRAWING
DRAWN	DATE	
A.d.J./A.C.d.J.	21/9/2026	
APPROVED	DATE	
SCALE	ISSUED	
AS INDICATED	21/9/2026	
DRAWING STATUS	00	DRAWING No
TENDER DRAWINGS	14-158_P4_35	