
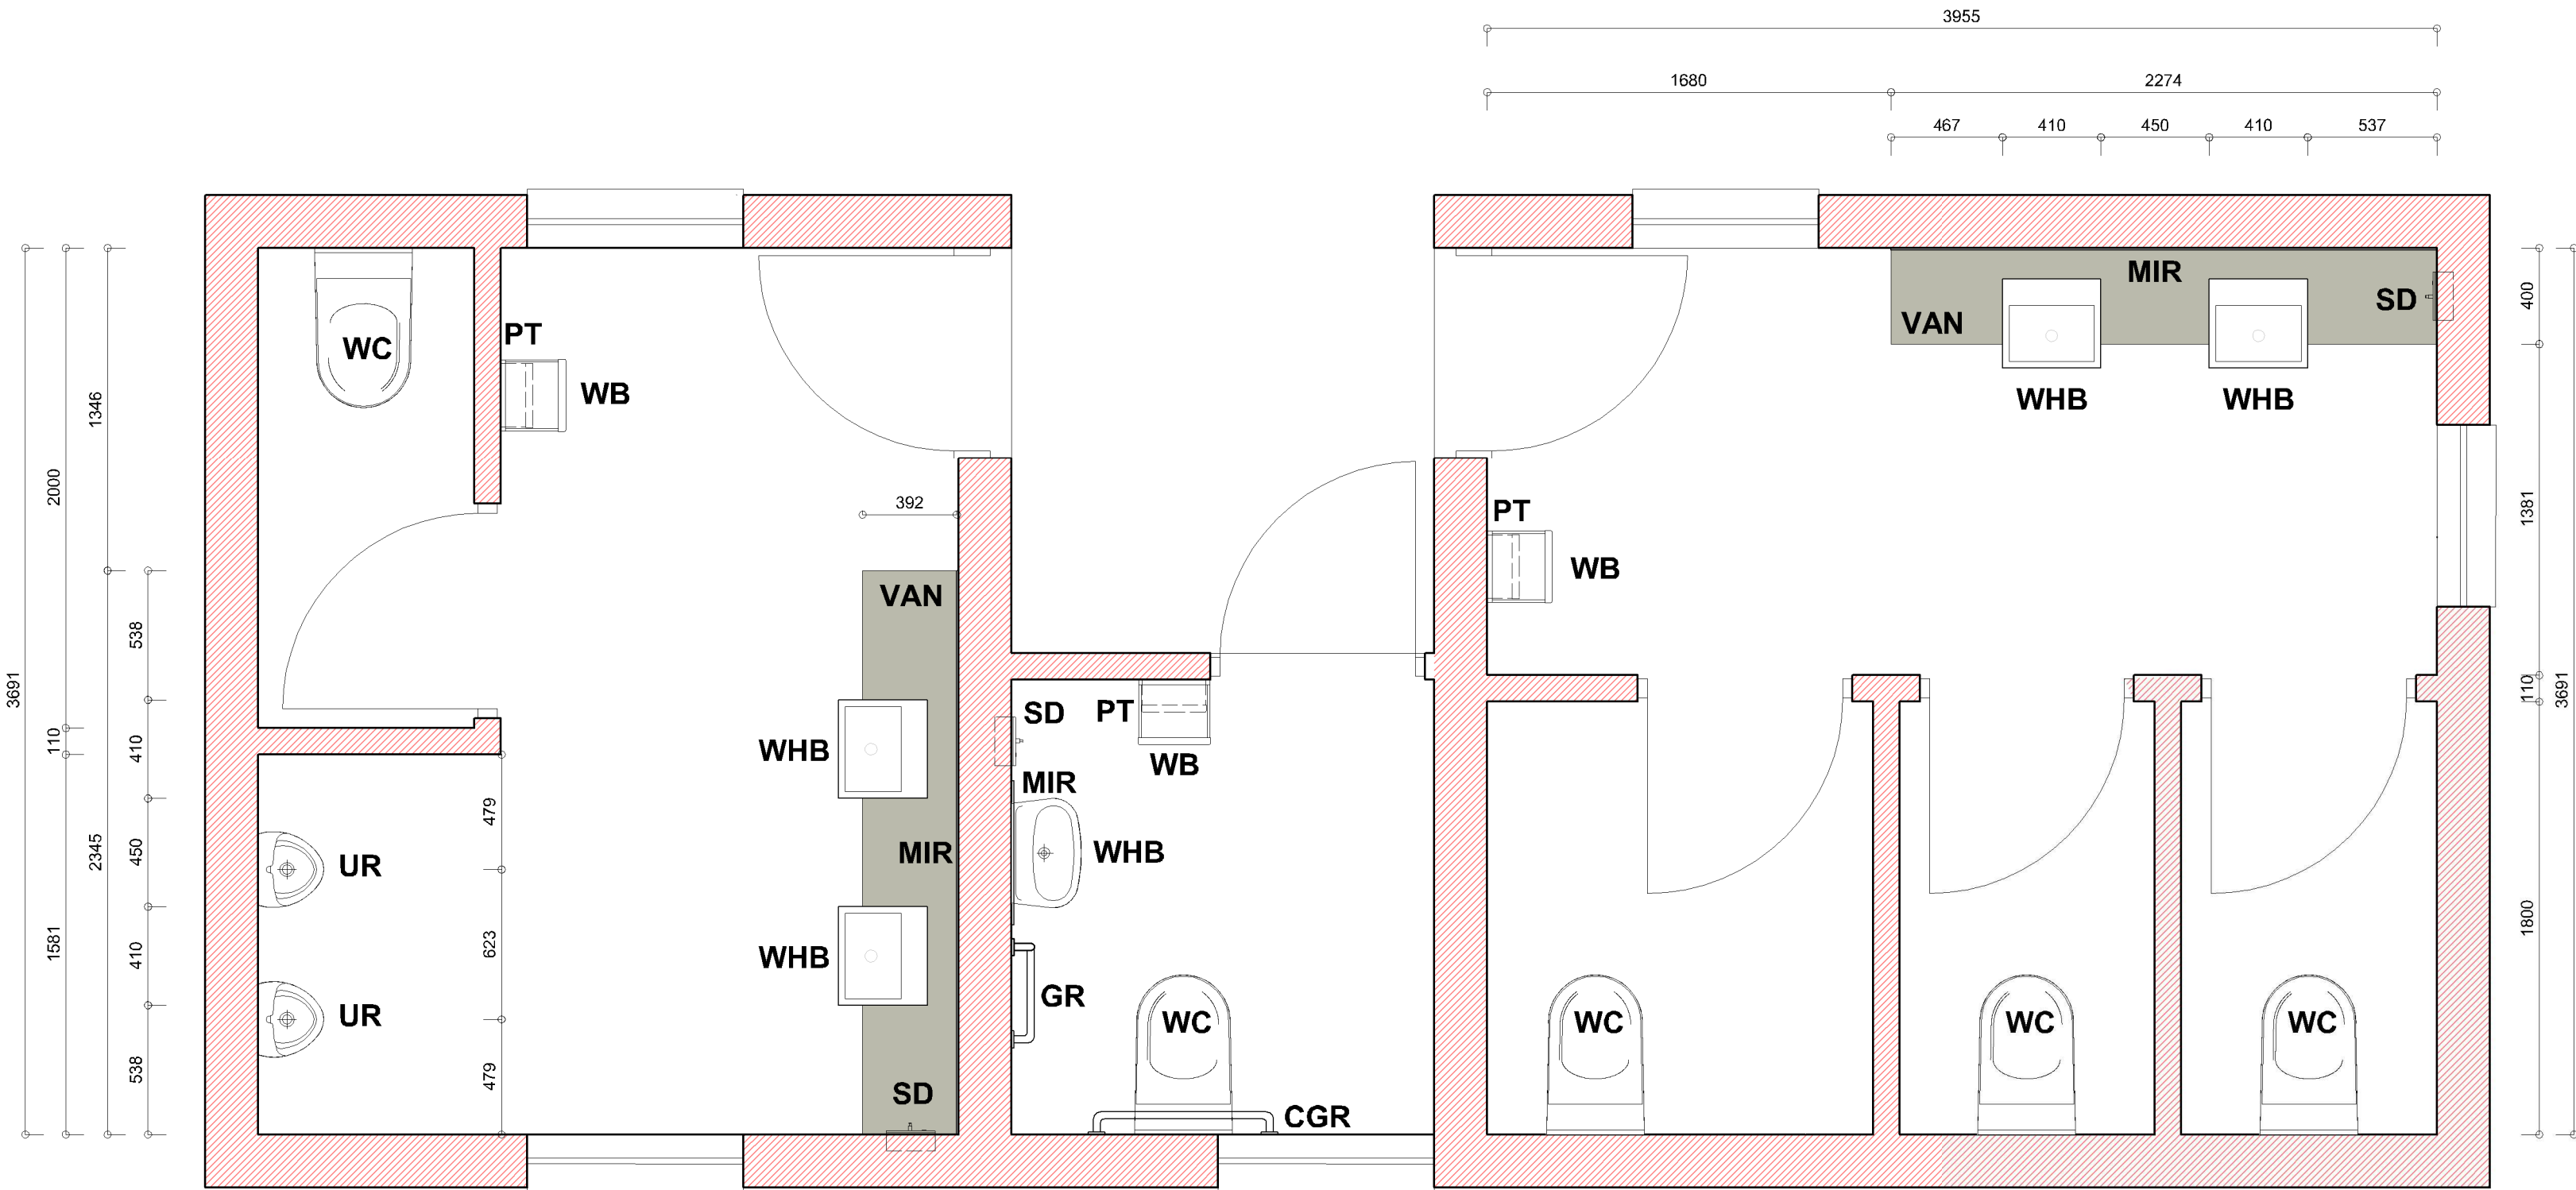



[illegible]

PUBLIC ABLUTION:  
SCALE: 1 : 25

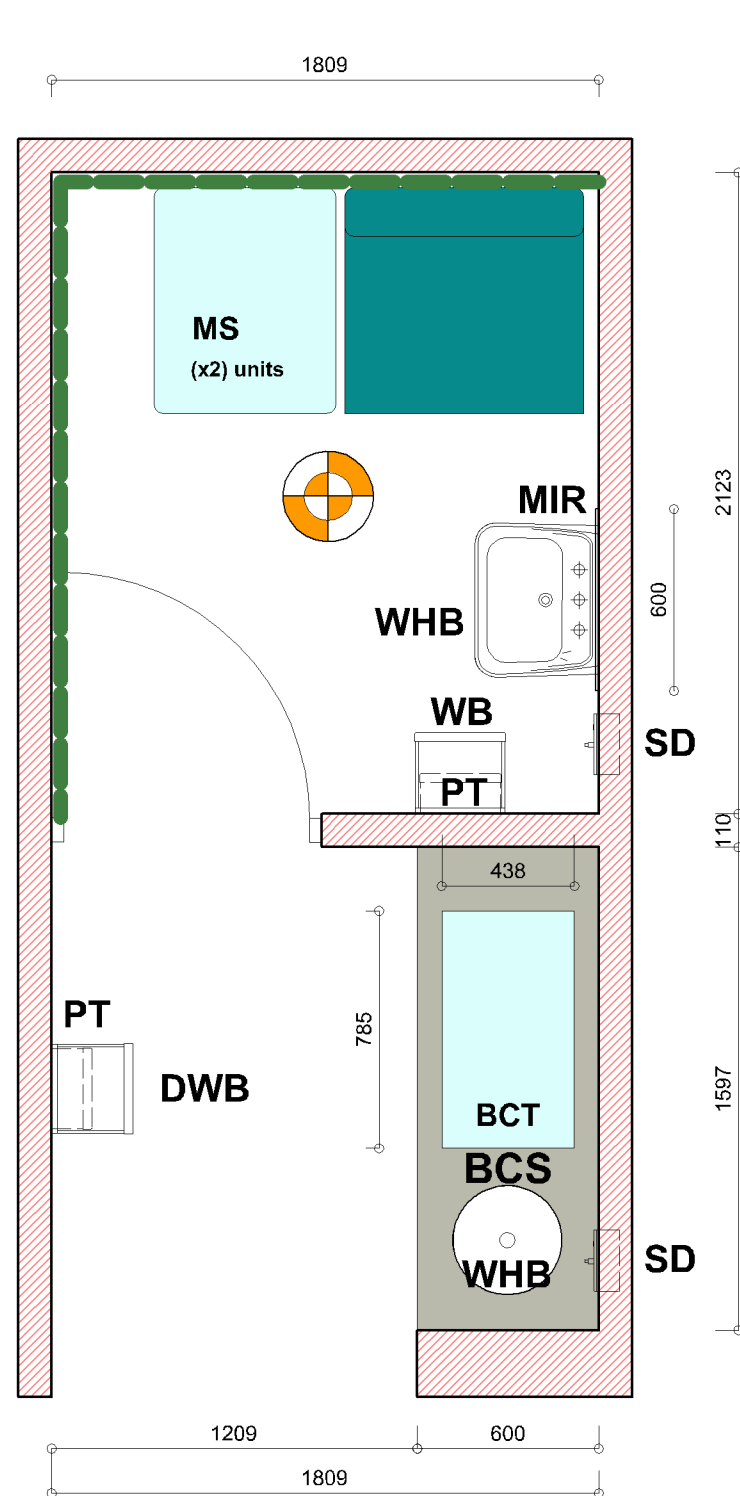


**BABY CHANGING FACILITY:**  
(MATALENG & MECWETSANENG)

SCALE: 1 : 25

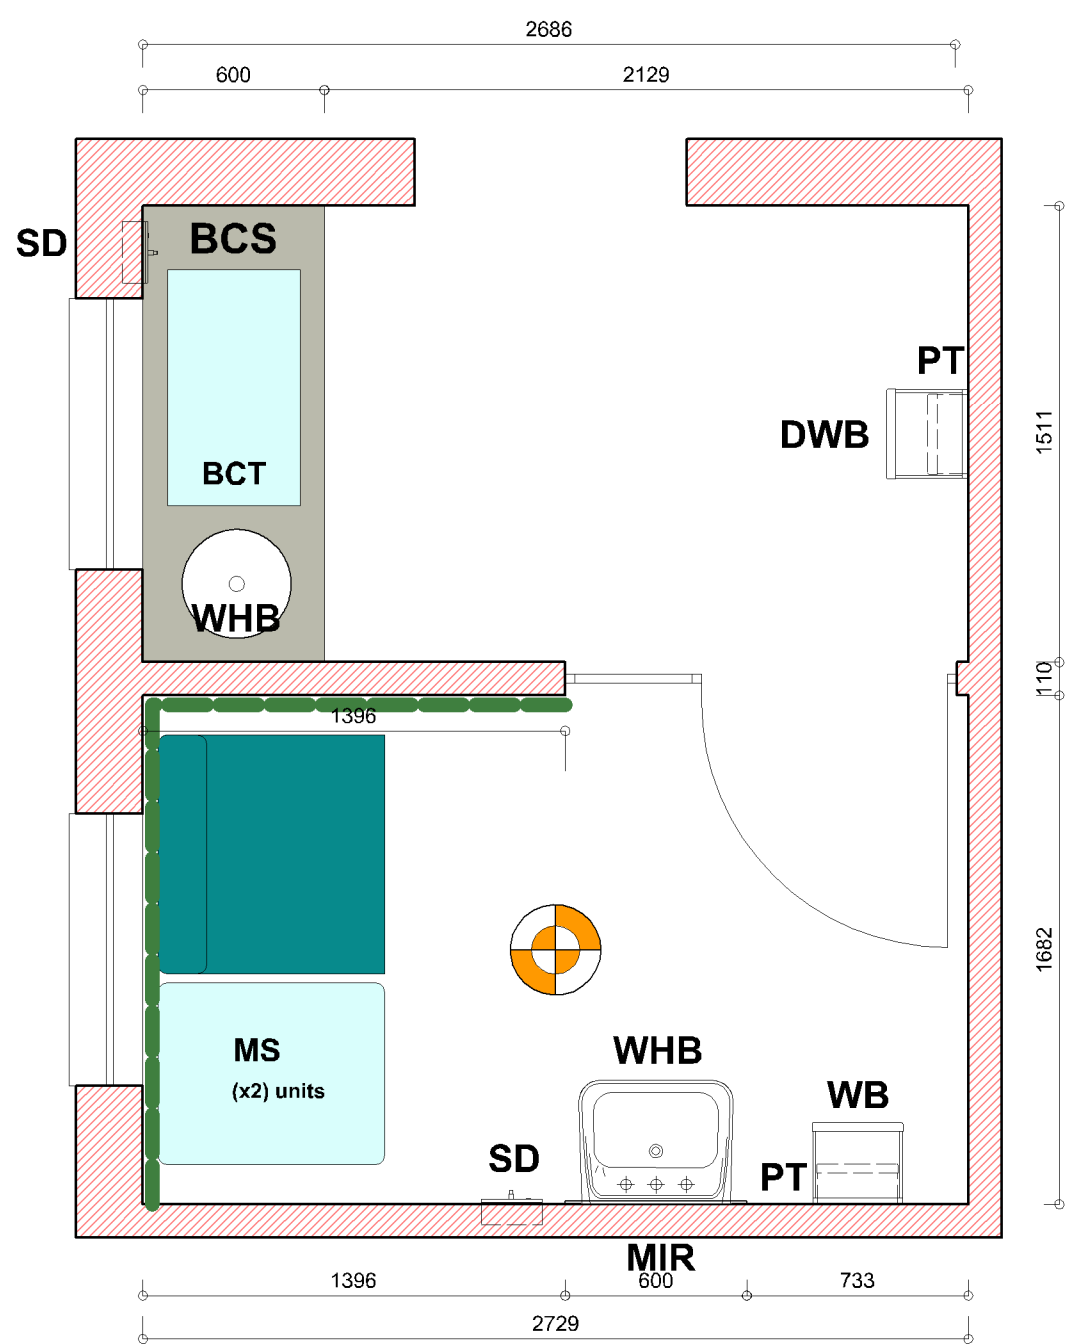



**BABY CHANGING FACILITY:**  
(LEGOBATE)

SCALE: 1 : 25

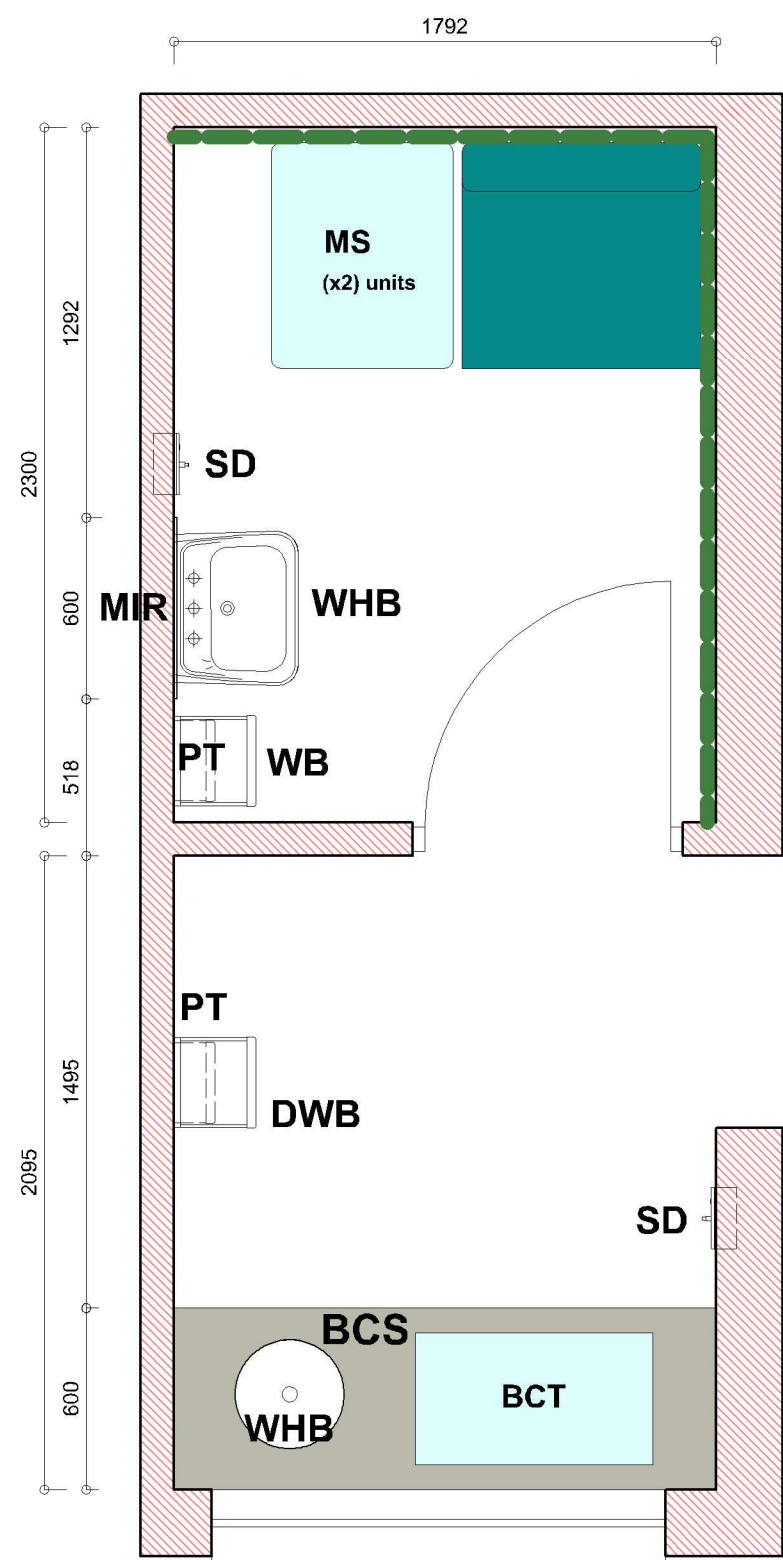

**BABY CHANGING FACILITY:**  
(GLENRED)

SCALE: 1 : 25

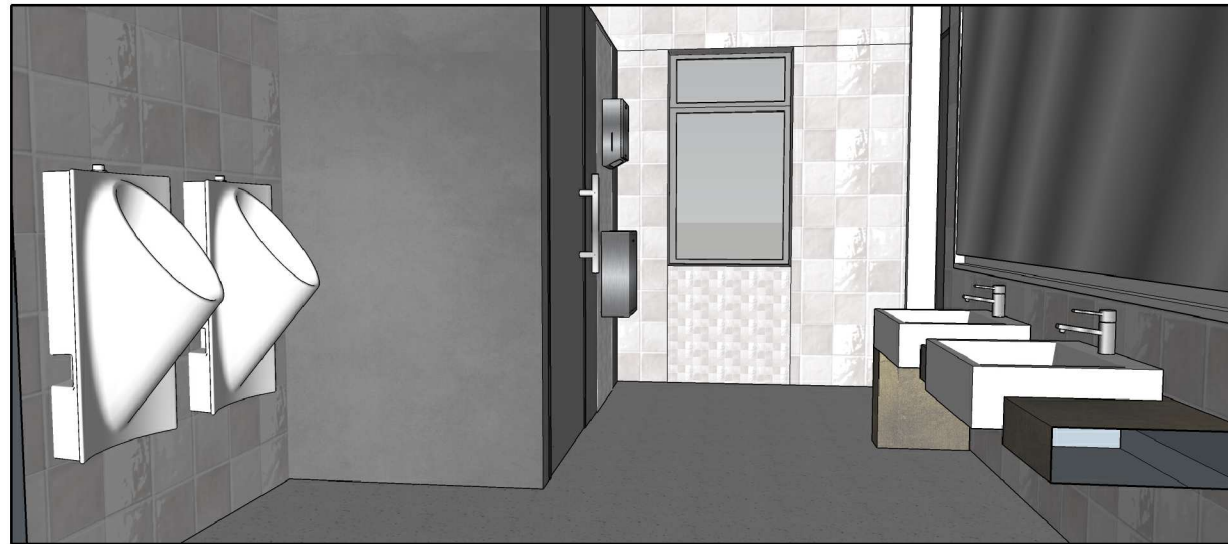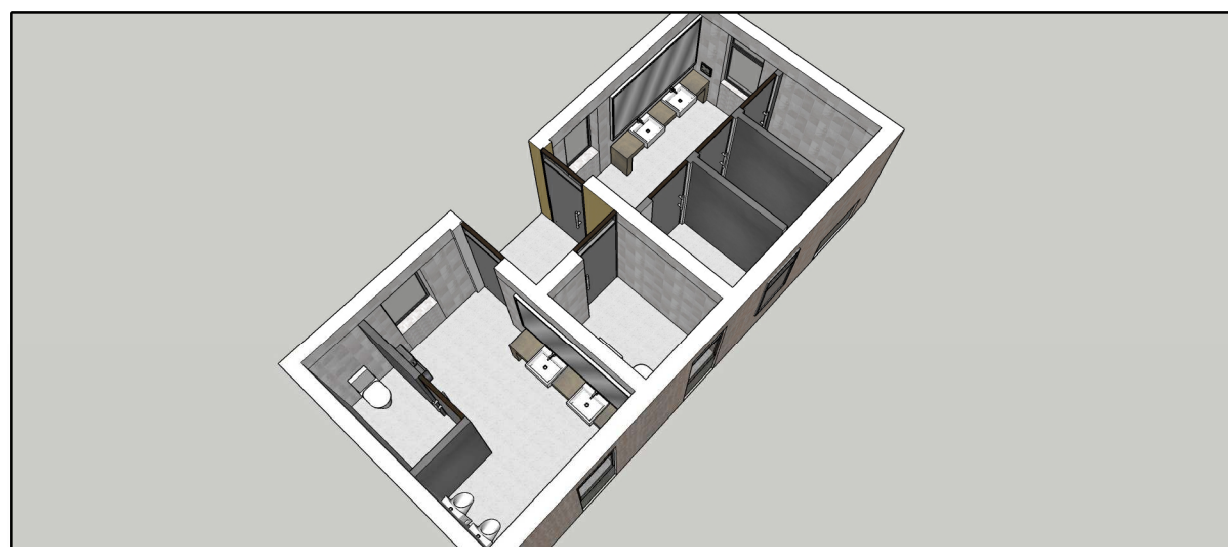

### 3D RENDERERS: INFORMATION PURPOSES

### 3D RENDERERS: INFORMATION PURPOSES

**NOTES**

UNDER NO CIRCUMSTANCES MAY THIS DOCUMENT BE REPRODUCED WITHOUT THE CONSENT OF DEJONG DESIGN STUDIO CC.

DRAWINGS MAY NOT BE SCALED.

ALL DIMENSIONS AND HEIGHTS MUST BE CORRELATED BEFORE ANY WORK COMMENCES OR BEFORE MATERIALS ARE ORDERED.

IT IS THE CONTRACTOR'S RESPONSIBILITY TO SET-OUT THE CONSTRUCTION WORK TO THE SITE WITH REFERENCE TO THE SITE BOUNDARIES, BUILDING LINES SERVICES AND ESPECIALLY IN CIRCUMSTANCES WHERE WORK CONNECT WITH EXISTING STRUCTURES.

ALL FLOOR LEVEL HEIGHTS INDICATED ON DRAWINGS REFER TO UNFINISHED LEVELS AND ANY AMBIGUOUS OR CONTRADICTORY INFORMATION SHOULD IMMEDIATELY BE REPORTED TO THE ARCHITECT. A FULL SET OF DRAWINGS SHOULD BE KEPT ON SITE BY THE CONTRACTOR.

ALL DIMENSIONS INDICATE ON DRAWINGS SHOULD BE SET OUT ON A LEVEL.

THE CONTRACTOR SHOULD MAKE USE OF CORNER PROFILES MARKED ON 85MM BRICK GAUGE, UNLESS DIFFERENTLY SPECIFIED.

THE CONTRACTOR IS RESPONSIBLE TO PROVIDE APPROVED DAMP PROOF COURSE IN EXTERNAL WALLS AND DAMP PROOF MEMBRANES UNDER FLOOR SLABS.

THE QUALITY OF ALL MATERIALS AND WORKMANSHIP SHOULD COMPLY WITH THE RELEVANT S.A.B.S. SPECIFICATIONS AND STANDARDS.

ALL MINIMUM STANDARDS AS SET OUT IN THE NATIONAL BUILDING REGULATION ACT 1977 AND ACT SANS 10400 ARE ALSO APPLICABLE IN SITUATIONS WHERE NOT SPECIFICALLY REFERRED TO.

ALL GEYSERS AND WARM WATER SHOULD COMPLY WITH THE RELEVANT S.A.B.S. SPECIFICATIONS.

INSTALLATION MUST COMPLY WITH SANS 10225-1 ALL UPVC PIPES MUST COMPLY WITH SANS 966-ALL COPPER PIPES MUST COMPLY WITH SANS 480-ALL FLOOR PIPES MUST COMPLY WITH SANS 10225-1

AND MIXERS MUST COMPLY WITH SANS 226, SANS 1026, SANS 1008-35 EN 1008-37.

| No | REVISION | DATE | APPROVED |
|----|----------|------|----------|
|    |          |      |          |

CONSULTANT

deStudio Architects & Urban Planners  
Reg no.: CK 2009/1157/123  
2 Second Street, Po Box 29579,  
Dawn Plaza, Bloemfontein  
9810  
Tel: +27 (0) 51 436 0130  
Fax: +27 (0) 51 436 1177

Adèle de Jong  
Pr. Arch 21159, Pr. Pin A/14232011  
+27 (0) 84 400 9364  
Alphonse de Jong  
Pr. Arch 7832  
+27 (0) 82 946 0777

info@deStudio.co.za  
www.deStudio.co.za

Architects &  
Urban Planners



Studio.co.za Architects &  
Studio.co.za Urban Planners


**PROFESSIONAL ARCHITECT**  
**ADELE DE JONG**  
 12:21 PM (Africa/Johannesburg) on 01 Jun 2021

## PROGRAMME MANAGER



CLIENT

Province of the  
**NORTHERN CAPE**  
Department of Health

LOGOBATE PHC PROJECT

UPGRADE AND REFURBISHMENT  
TO EXISTING HEALTH FACILITY,  
ON PORTION 60 ON THE FARM 219  
KURUMAN DISTRICT  
NORTHERN CAPE

DETAILED FLOOR PLANS

|                 |               |
|-----------------|---------------|
| (FF&E SCHEDULE) |               |
| DRAWN           | DATE          |
| A.d.J./ A.C.d.J | 21/9/2026     |
| APPROVED        | DATE          |
| -               | -             |
| SCALE           | ISSUED        |
| AS INDICATED    | 21/9/2026     |
| DRAWING STATUS  | 00 DRAWING No |
| TENDER DRAWINGS | 14-158_P4_37  |