

No	REVISION	DATE	APPROVED

deStudio Architects & Urban Planners
Reg no.: CK 2009/19157/123
2 Second Street, PO Box 28579,
Dan Pienaar, Bloemfontein
9310
Tel: +27 (0) 51 436 0130
Fax: +27 (0) 51 436 1717
Adele de Jong
Pr. Arch 21159, Pr. Pln A14232011
+27 (0) 84 400 9364
Alphonse de Jong
Pr. Arch 7832
+27 (0) 82 946 0777
info@deStudio.co.za
www.deStudio.co.za


PROGRAMME MANAGER

CLIENT

LOGO BATE PHC	PROJECT
---------------	---------

DRAWING

ROOF PLAN	
DRAWN	DATE
A.d.J./ A.C.d.J	18/9/2026
APPROVED	DATE
-	-
SCALE	ISSUED
AS INDICATED	18/9/2026
DRAWING STATUS	00 DRAWING No
TENDER DRAWINGS	14-158_P4_01

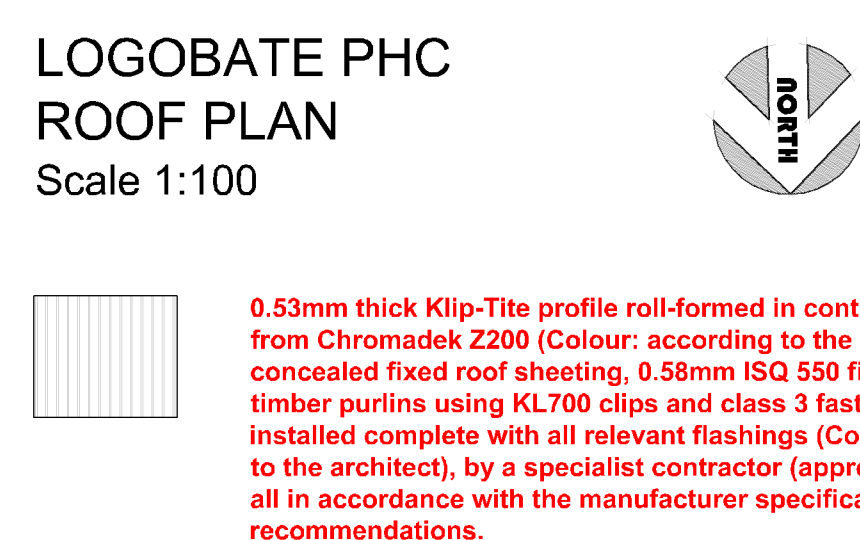

LOGOBATE PHC
ROOF PLAN
Scale 1:100