




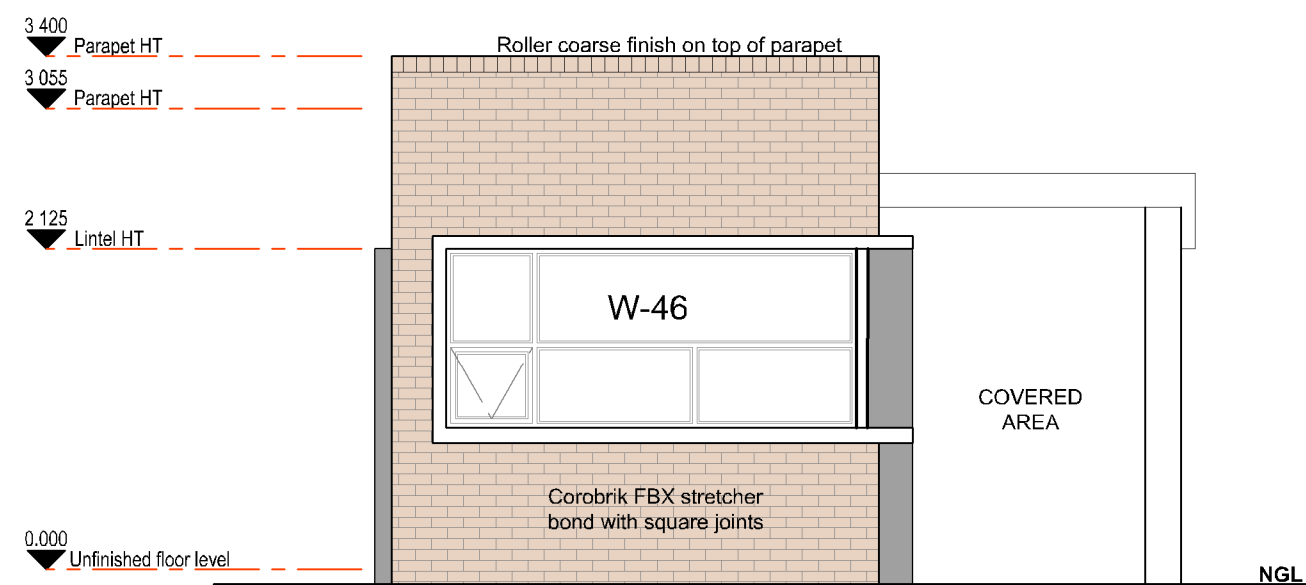


NORTH ELEVATION
SCALE 1:50

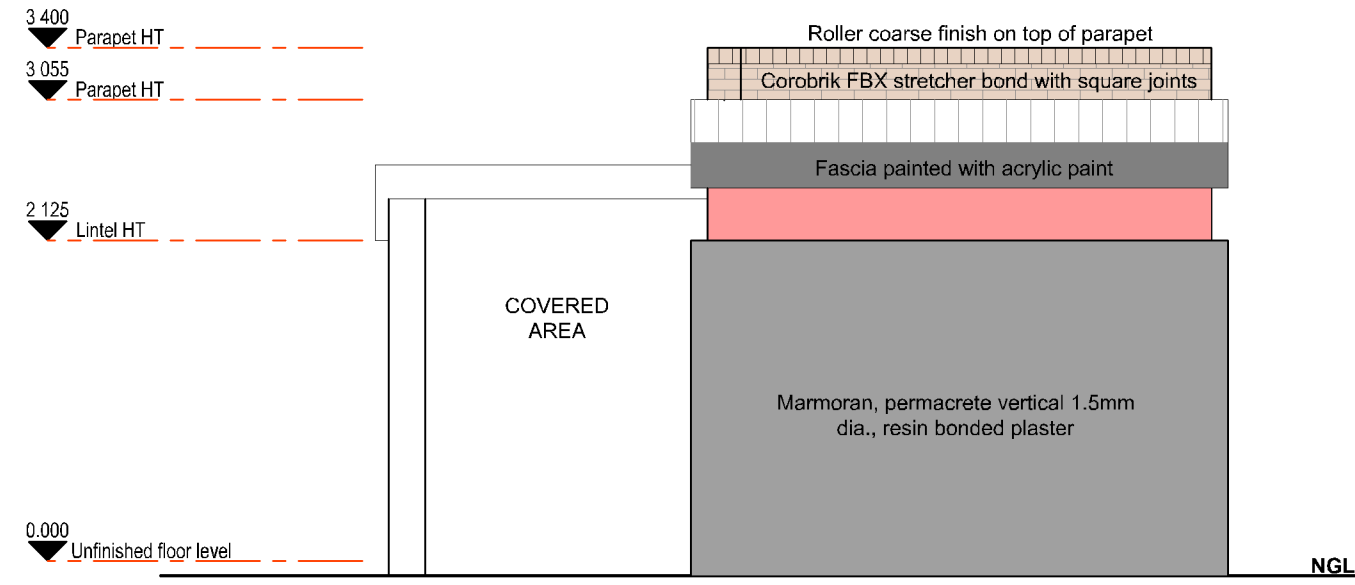


SOUTH ELEVATION
SCALE 1:50

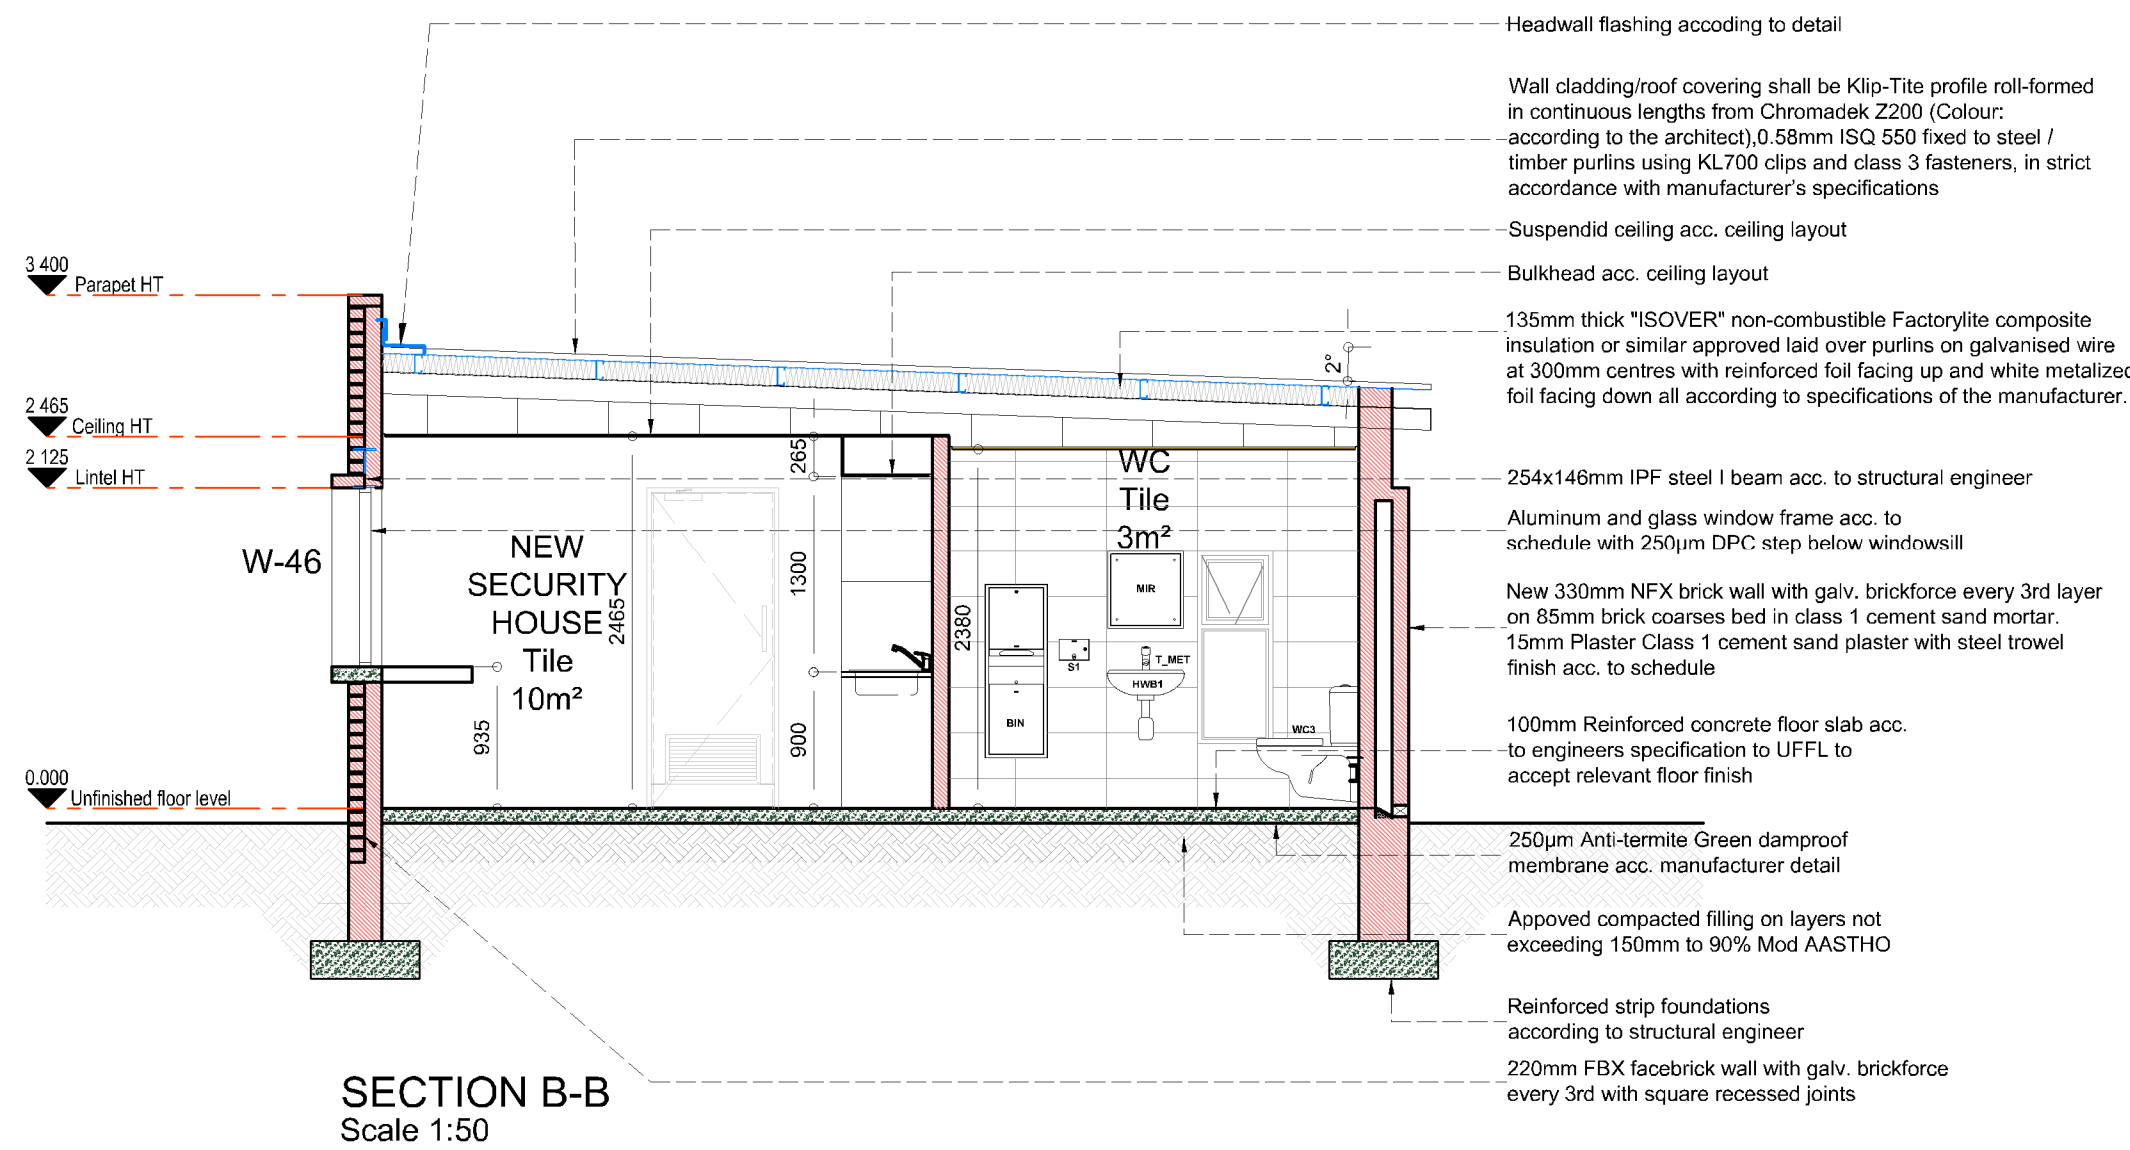


SECTION B-B
Scale 1:50

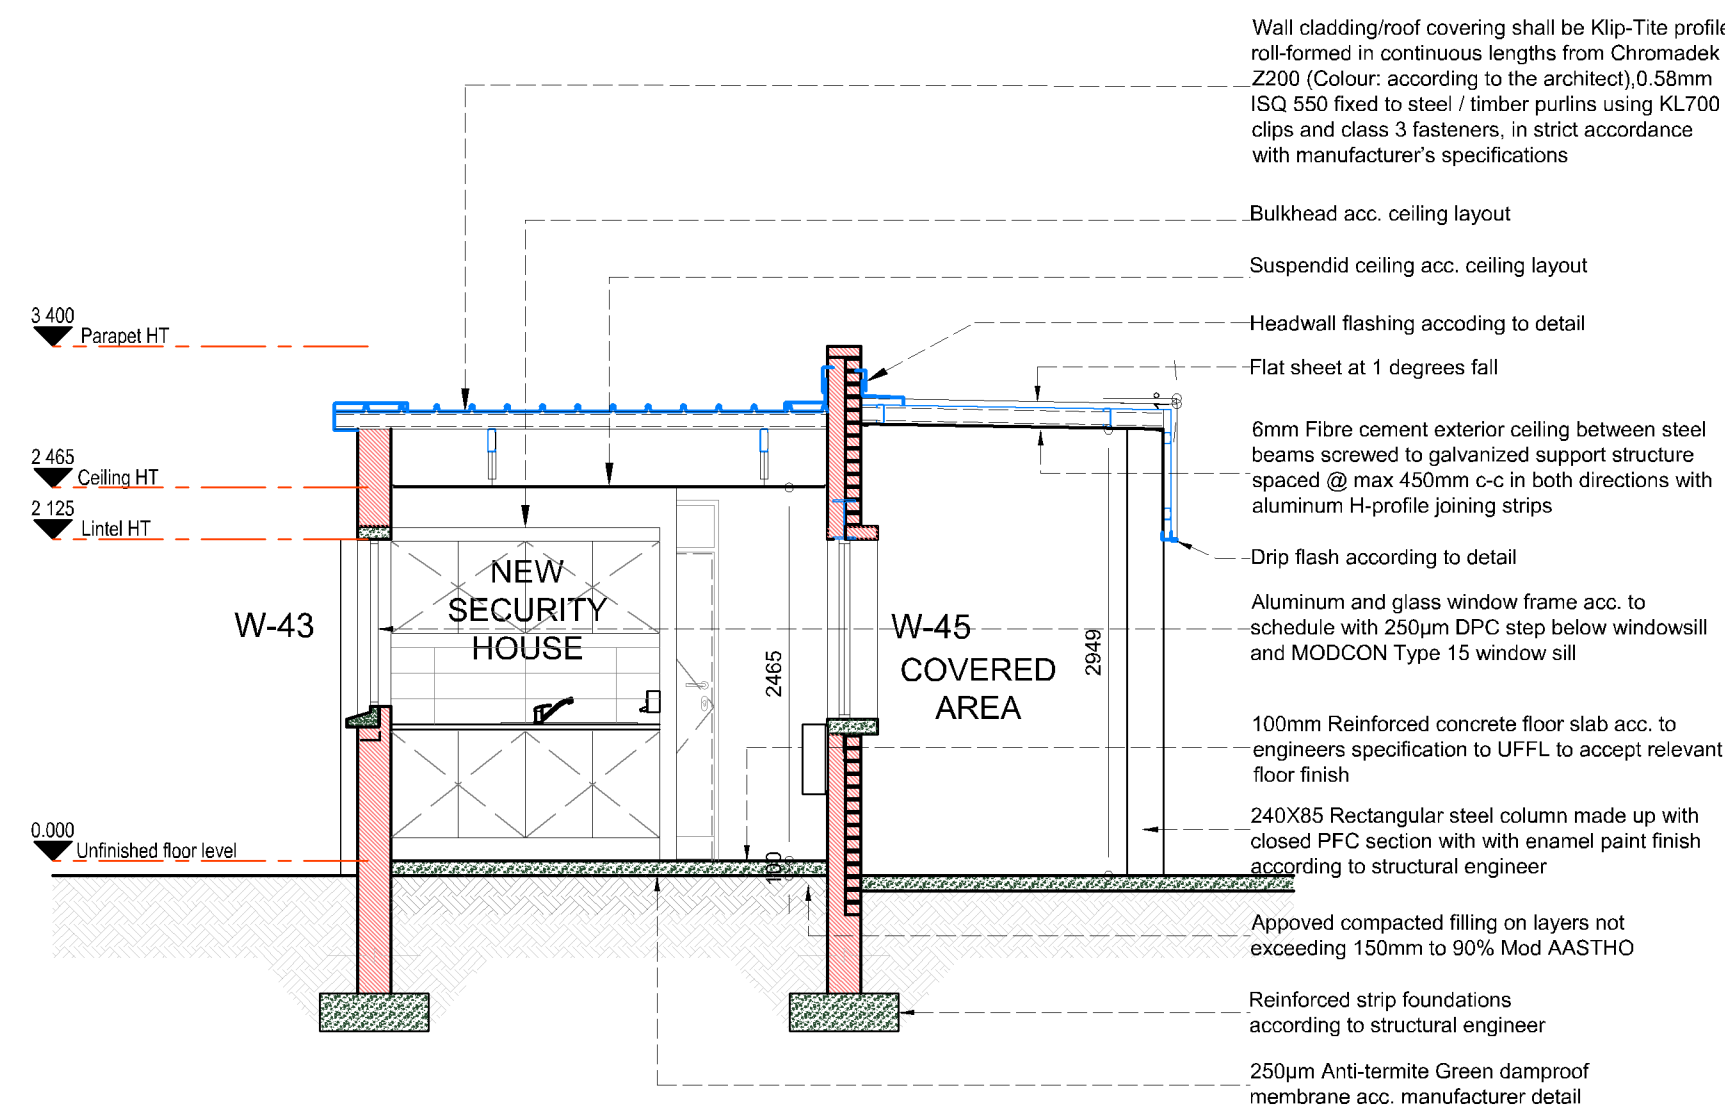


SECTION A-A
Scale 1:50

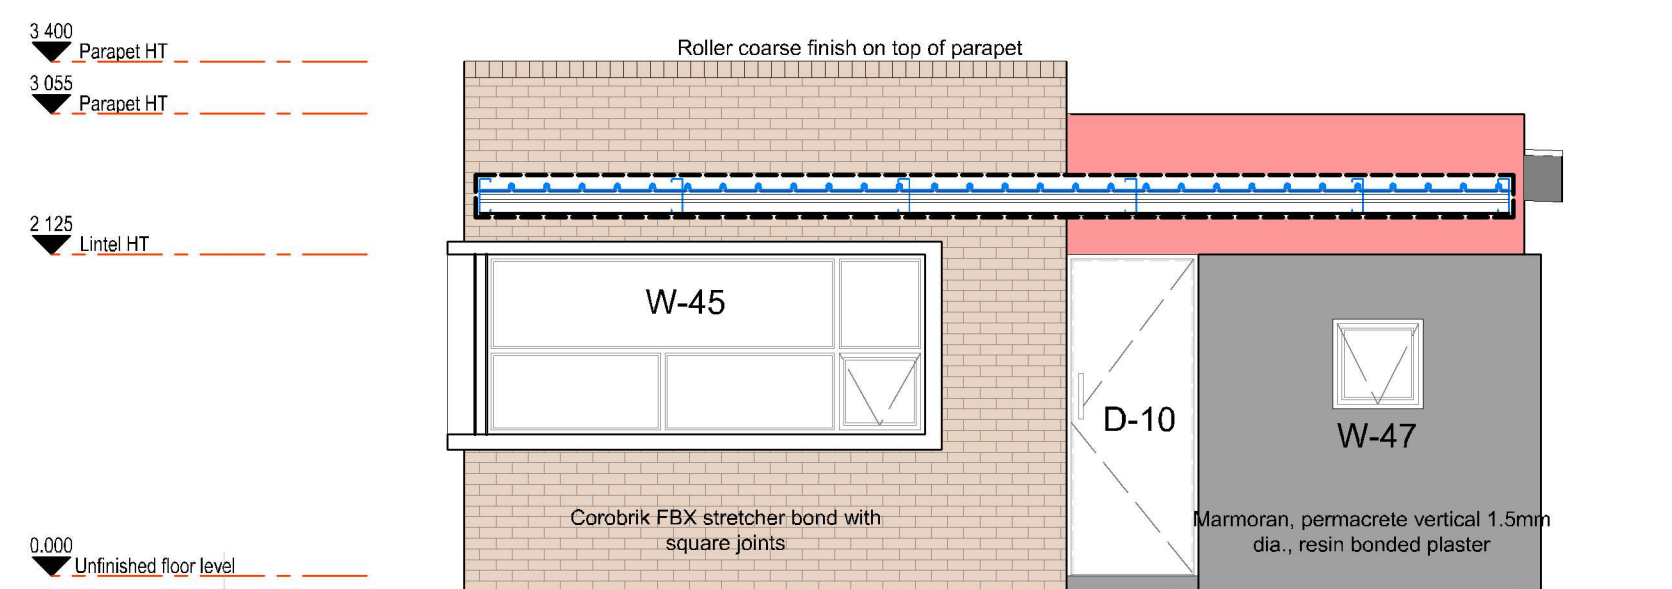


WEST ELEVATION
SCALE 1:50

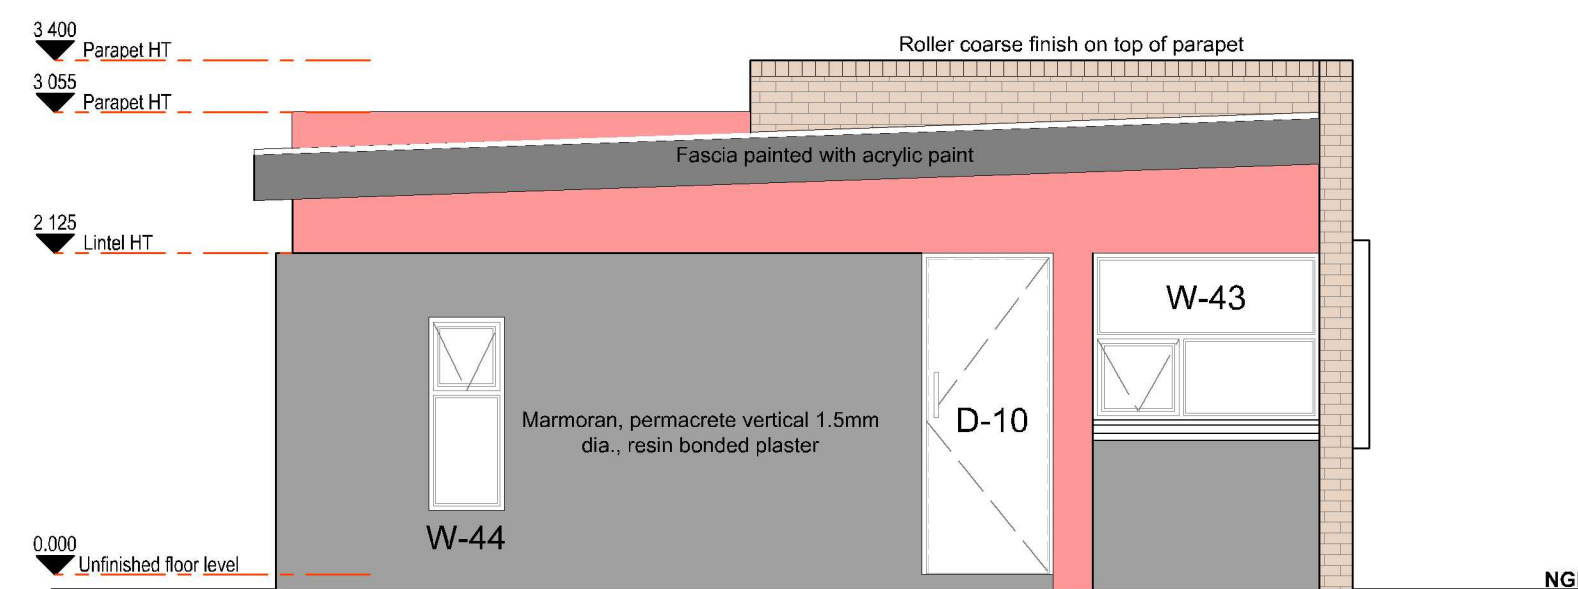


EAST ELEVATION
SCALE 1:50

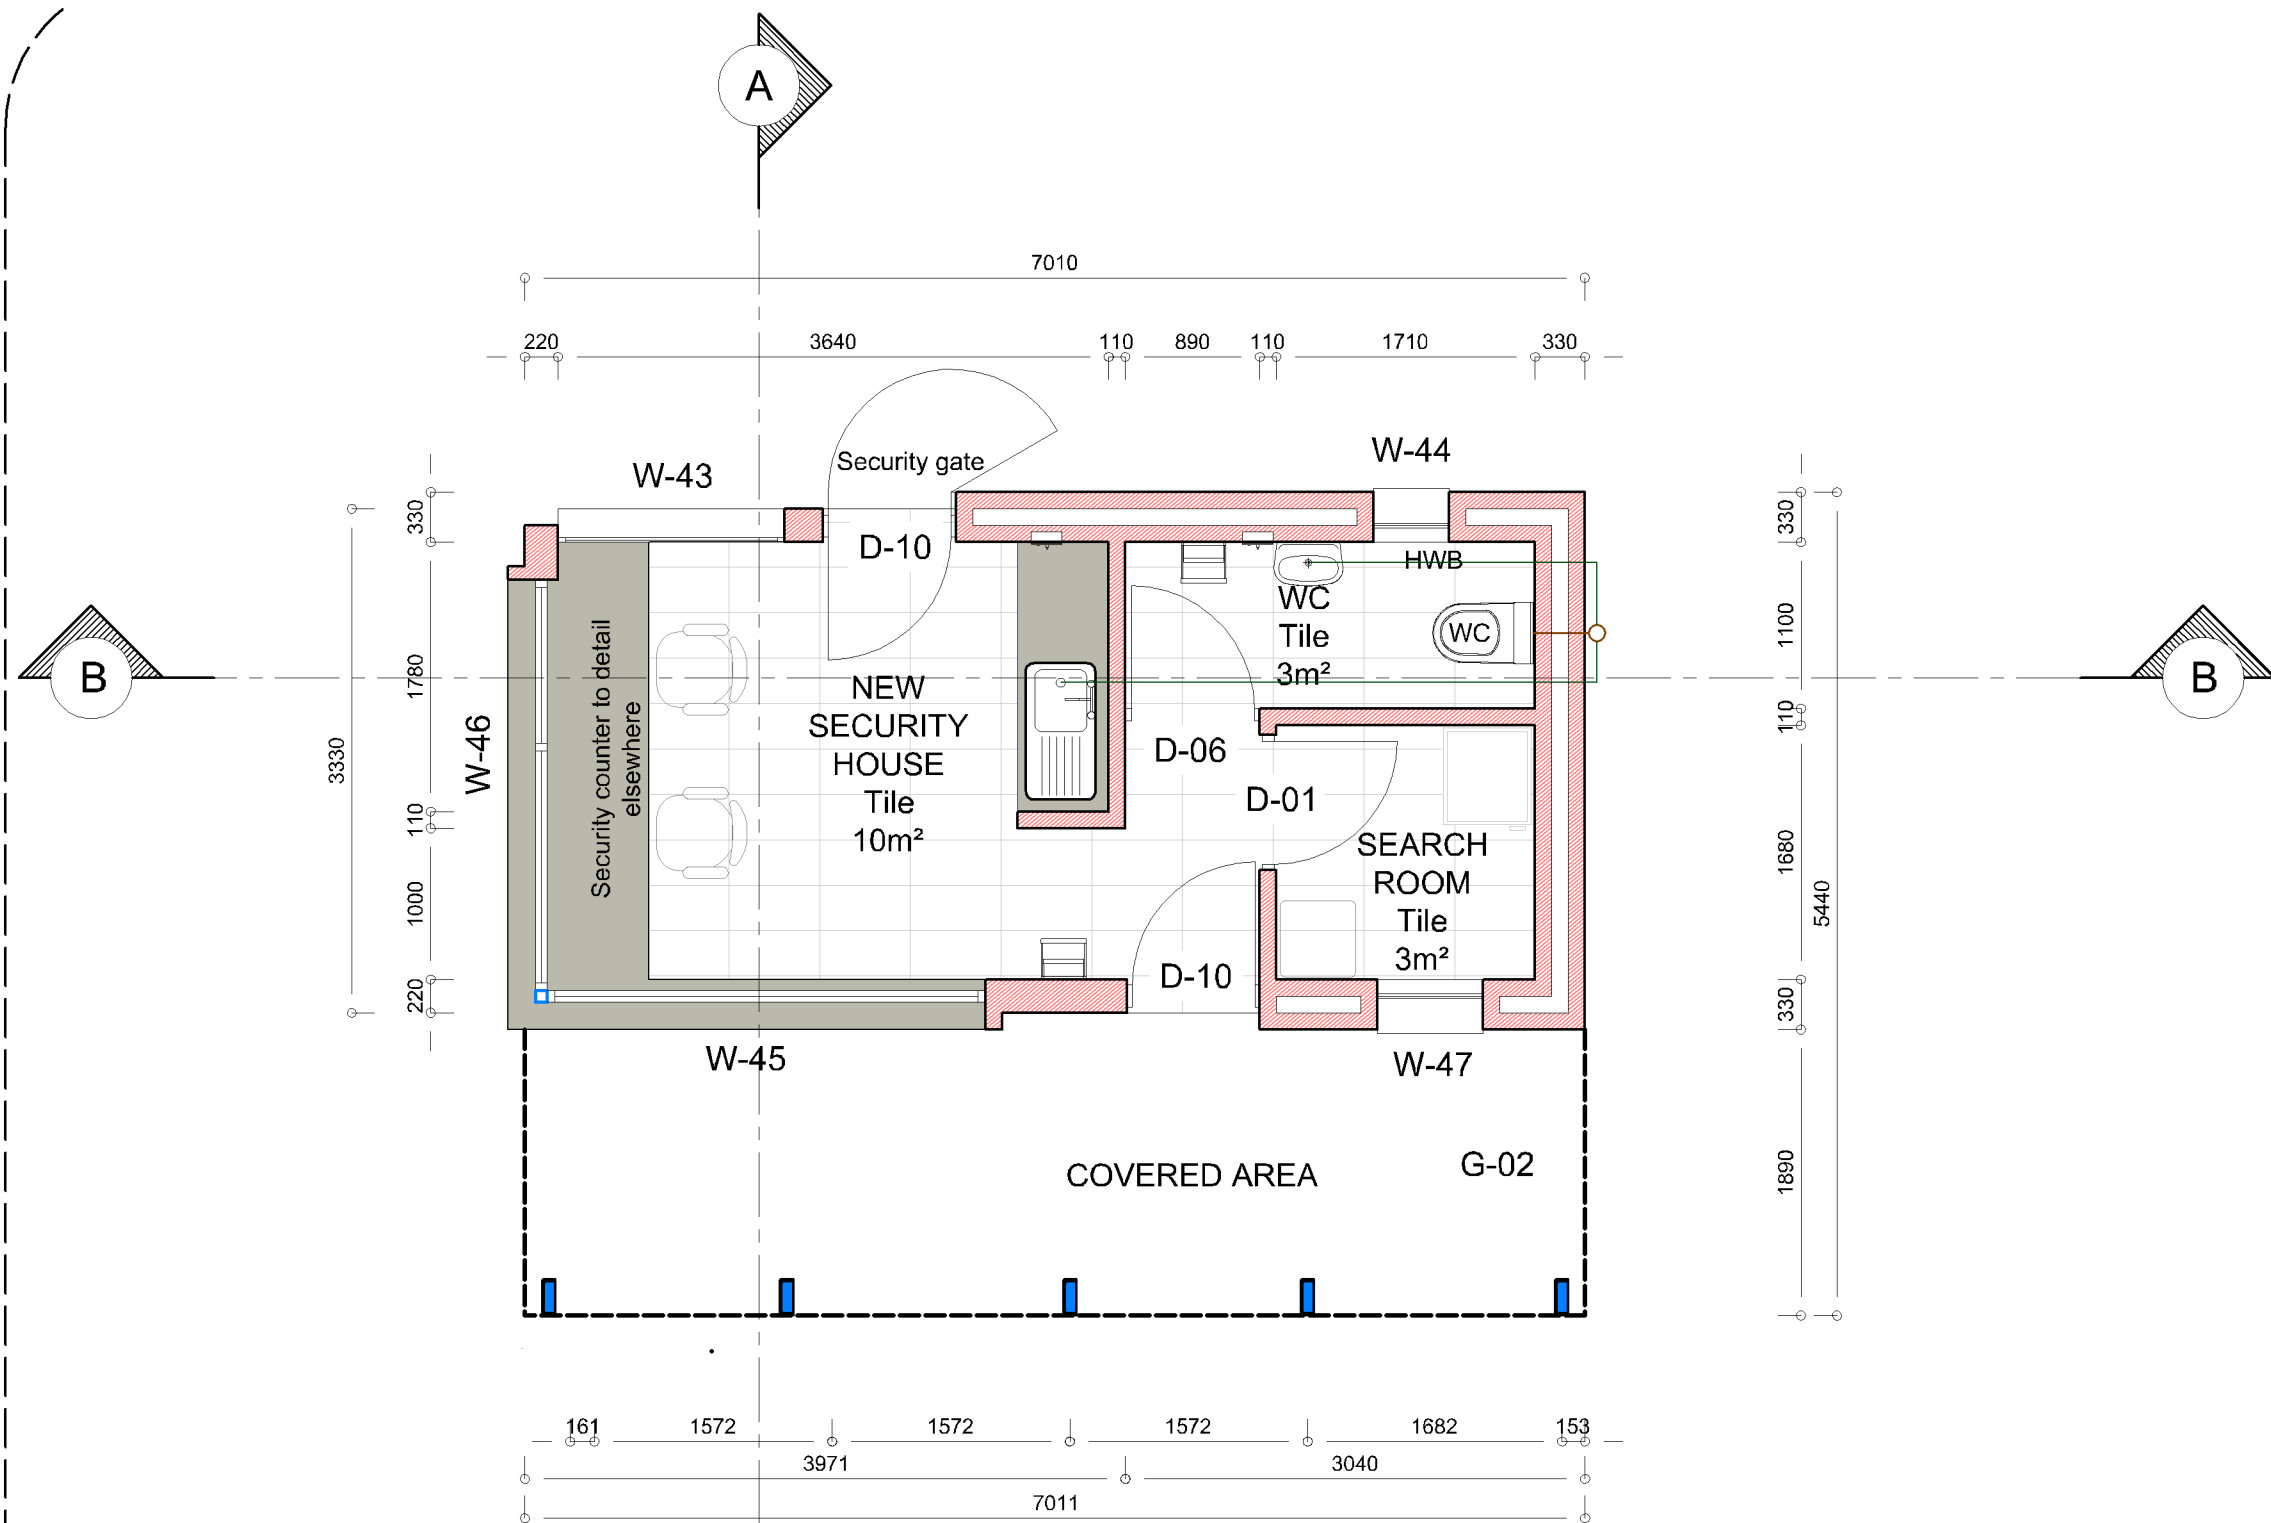

GLENRED SECURITY:
FLOOR PLAN
Scale 1:100

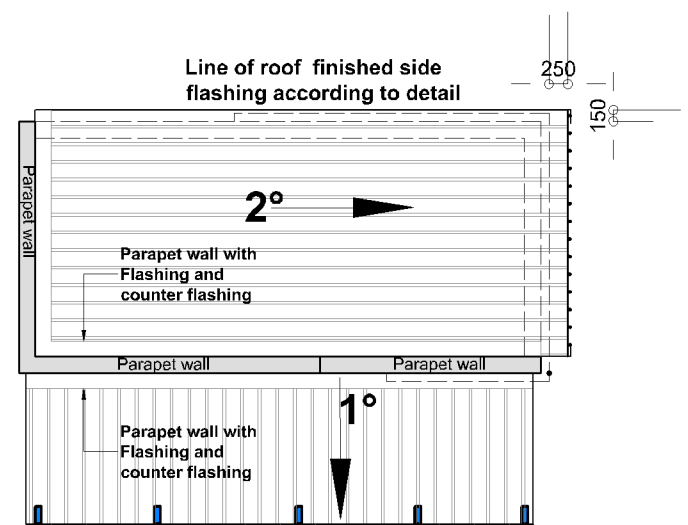

GLENRED SECURITY:
ROOF PLAN
Scale 1:100

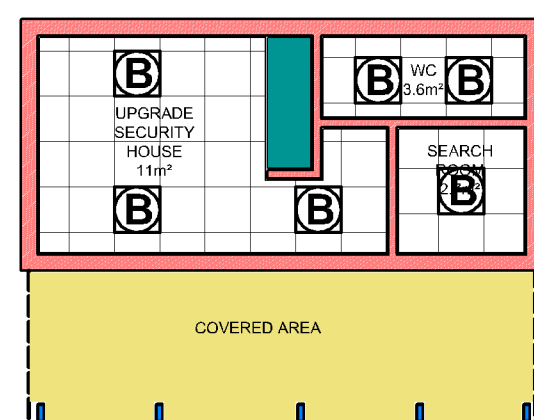

GLENRED SECURITY:
CEILING PLAN
Scale 1:100

NOTES

UNDER NO CIRCUMSTANCES MAY THIS DOCUMENT BE REPRODUCED WITHOUT THE CONSENT OF DEJONGS DESIGN STUDIO CC.

DRAWINGS MAY NOT BE SCALED.

ALL DIMENSIONS AND HEIGHTS MUST BE CORRELATED BEFORE ANY WORK COMMENCES OR BEFORE MATERIALS ARE ORDERED.

IT IS THE CONTRACTOR'S RESPONSIBILITY TO SET-OUT CONSTRUCTION WORK ACCURATELY ON SITE WITH REFERENCE TO SITE BOUNDARIES, BUILDING LINES SERVITUDES AND ESPECIALLY IN CIRCUMSTANCES WHERE WORK CONNECT WITH EXISTING STRUCTURES.

ALL FLOOR LEVEL HEIGHTS INDICATED ON DRAWINGS REFER TO UNFINISHED LEVELS AND ANY AMBIGUOUS OR CONTRADICTIONARY INFORMATION SHOULD IMMEDIATELY BE CO-ORDINATED WITH THE ARCHITECT. A FULL SET OF DRAWINGS SHOULD BE KEPT ON SITE BY THE CONTRACTOR.

ALL DIMENSIONS INDICATE ON DRAWINGS SHOULD BE SET-OUT ON A LEVEL HORIZONTAL PLANE.

THE CONTRACTOR SHOULD MAKE USE OF CORNER PROFILES MARKED ON 65MM BRICK GAUGE, UNLESS DIFFERENTLY SPECIFIED.

THE CONTRACTOR IS RESPONSIBLE TO USE APPROVED DAMP PROOF COURSE IN EXTERNAL WALLS AND DAMP PROOF MEMBRANES UNDER FLOOR SLABS.

THE QUALITY OF ALL MATERIALS AND WORKMANSHIP SHOULD COMPLY WITH THE RELEVANT S.A.B.S. SPECIFICATIONS AND STANDARDS.

ALL MINIMUM STANDARDS AS SET OUT IN THE NATIONAL BUILDING REGULATIONS AND STANDARDS ACT SANS 10400 ARE ALSO APPLICABLE IN SITUATIONS WHERE NOT SPECIFICALLY REFERRED TO.

ALL GEYSERS AND WARM WATER MUST COMPLY WITH SANS 10254. WATER RETICULATION INSTALLATION MUST COMPLY WITH SANS 10252-1 ALL UPVC PIPES MUST COMPLY WITH SANS 966 ALL COPPER PIPES MUST COMPLY WITH SANS 460 ALL HDPE PIPES MUST COMPLY WITH SANS 533 ALL TAPS AND MIXERS MUST COMPLY WITH SANS 226. SANS 1026, SANS 1808-35 EN 1806-37.

No	REVISION	DATE	APPROVED
----	----------	------	----------

--	--	--	--

CONSULTANT

deStudio Architects & Urban Planners
Reg no.: CK 2009/1157/123
2 Second Street, P.O. Box 26079,
Dani Pienaar, Bloemfontein
9310
Tel: +27 (0) 51 436 0130
Fax: +27 (0) 51 436 1177

Adèle de Jong
Pr. Arch 21159, Pr. Pln A/1423/2011
+27 (0) 84 400 9364
Alphonse de Jong
Pr. Arch 7832
+27 (0) 82 946 0777

info@destudio.co.za
www.destudio.co.za

Architects & Urban Planners

PROFESSIONAL ARCHITECT
ADELE DE JONG

PROGRAMME MANAGER

idT
Independent development trust

CLIENT

Province of the
NORTHERN CAPE
Department of Health

LOGOBATE PHC PROJECT

UPGRADE AND REFURBISHMENT
TO EXISTING HEALTH FACILITY,
ON PORTION 60 ON THE FARM 219
KURUMAN DISTRICT
NORTHERN CAPE

DRAWING
GUARDHOUSE DRAWINGS

DRAWN	DATE
A.d.J./A.C.d.J.	21/9/2026
APPROVED	DATE
SCALE	ISSUED
AS INDICATED	21/9/2026
DRAWING STATUS	00 DRAWING No
TENDER DRAWINGS	14-158_P4_01