


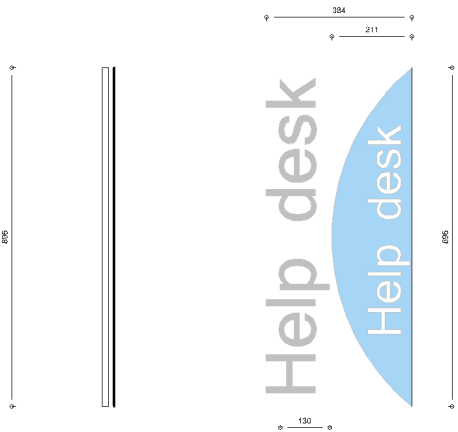

FRONT & SIDE ELEVATION
Scale 1:20




FRONT ELEVATION
Scale 1:20

CODE	SI-01	INTERIOR
Sign name/ No.	Recepton, Help desk	
Dimensions:	896(h) x 385(w)mm single sided	
Quantity:	x1 (ONE) on each respectively, refer to drawing	
Location/ Position:	According to the architect (refer to signage plan)	
Description:	PLEXI GLASS sheet concealed fixed (Colour: according to the architect). All according to the strict recommendations and specifications of the manufacturer.	
Colour:	Light grey	Blue
RGB:	N/A	N/A
Reflective/light box:	N/A	
Text font:	N/A	
Text size:	N/A	
Fixing/ mounting height:	On wall; according to architect	
Fixing/ Mounting detail:	PLEXI GLASS to be concealed fixed to wall. Panel and letters to be fixed to be concealed fixed to wall. Double sided newprine spacer to be installed behind panel, so as to ensure a flush and straight sheet against wall. All according to the strict recommendations and specifications of the manufacturer.	

INFORMATION SIGN

GENERAL NOTES:
All signage specifications to be in line with SABS standards and to comply with all SANS regulations
Manufacturer to provide min. 5 year guarantee on ALL manufactured items and artwork for weather proofing and UV protections, where applicable
All foundations and fixing details to be in accordance with engineer recommendations and manufacturer's specifications to be outlined in NDoH branding Specifications Document

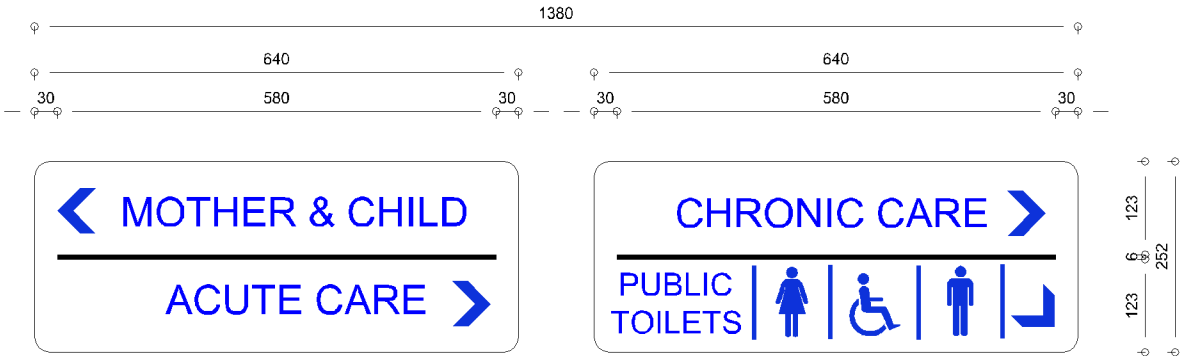

FRONT ELEVATION
Scale 1:10

CODE	SI-02	INTERIOR
Sign name/ No.	Information sign	
Dimensions:	252(h) x 640(w)mm single sided	
Quantity:	x2 (TWO)	
Location/ Position:	According to the architect (refer to signage plan)	
Description:	Purpose made signage wall fix signs; consisting of Vinyl decal on back of 4mm Clear plexi glass perspex front, according to detail.	
Colour:	Black	Blue
RGB:	283/234/230	13/50/218
Reflective/light box:	N/A	
Text font:	Arial	
Text size:	40mm, 30mm, 20mm or and/or pictogram	
Fixing/ mounting height:	Center of beam; height of signage in center of beam as indicated by architect	
Fixing/ Mounting detail:	PLEXI GLASS to be concealed fixed to wall. Double sided newprine spacer to be installed behind panel, so as to ensure a flush and straight sheet against wall. All according to the strict recommendations and specifications of the manufacturer.	

INFORMATION DIRECTIONAL SIGN

GENERAL NOTES:
All signage specifications to be in line with SABS standards and to comply with all SANS regulations
Manufacturer to provide min. 5 year guarantee on ALL manufactured items and artwork for weather proofing and UV protections, where applicable
All foundations and fixing details to be in accordance with engineer recommendations and manufacturer's specifications to be outlined in NDoH branding Specifications Document

NOTES
UNDER NO CIRCUMSTANCES MAY THIS DOCUMENT BE REPRODUCED WITHOUT THE CONSENT OF DEJONG DESIGN STUDIO CC.
DRAWINGS MAY NOT BE SCALED.
ALL DIMENSIONS AND HEIGHTS MUST BE CORRELATED BEFORE ANY WORK COMMENCES OR BEFORE MATERIALS ARE ORDERED.
IT IS THE CONTRACTOR'S RESPONSIBILITY TO SET-OUT CONSTRUCTION WORK ACCURATELY ON SITE WITH REFERENCE TO SITE BOUNDARIES, BUILDING LINES, SERVITUDES AND ESPECIALLY IN CIRCUMSTANCES WHERE WORK CONNECT WITH EXISTING STRUCTURES.
ALL FLOOR LEVEL HEIGHTS INDICATED ON DRAWINGS REFER TO UNFINISHED LEVELS AND ANY AMBIGUOUS OR CONTRADICTIONARY INFORMATION SHOULD IMMEDIATELY BE CO-ORDINATED WITH THE ARCHITECT. A FULL SET OF DRAWINGS SHOULD BE KEPT ON SITE BY THE CONTRACTOR.
ALL DIMENSIONS INDICATE ON DRAWINGS SHOULD BE SET-OUT ON A LEVEL, HORIZONTAL PLANE.
THE CONTRACTOR SHOULD MAKE USE OF CORNER PROFILES MARKED ON 85MM BRICK GALUGE, UNLESS DIFFERENTLY SPECIFIED.
THE CONTRACTOR IS RESPONSIBLE TO USE APPROVED DAMP PROOF COURSE IN EXTERNAL WALLS AND DAMP PROOF MEMBRANES UNDER FLOOR SLABS.
THE QUALITY OF ALL MATERIALS AND WORKMANSHIP SHOULD COMPLY WITH THE RELEVANT S.A.B.S. SPECIFICATIONS AND STANDARDS.
ALL MINIMUM STANDARDS AS SET OUT IN THE NATIONAL BUILDING REGULATIONS AND STANDARDS ACT SANS 10400 ARE ALSO APPLICABLE IN SITUATIONS WHERE NOT SPECIFICALLY REFERRED TO.
ALL GEYSERS AND WARM WATER MUST COMPLY WITH SANS 10254. WATER RETICULATION INSTALLATION MUST COMPLY WITH SANS 10252-1 ALL UPVC PIPES MUST COMPLY WITH SANS 966 ALL COPPER PIPES MUST COMPLY WITH SANS 460 ALL HDPE PIPES MUST COMPLY WITH SANS 533 ALL TAPS AND MIXERS MUST COMPLY WITH SANS 226. SANS 1026, SANS 1808-35 EN 1808-37.

No	REVISION	DATE	APPROVED

CONSULTANT

deStudio Architects & Urban Planners
Reg no : CK 2008/1157/123
2 Second Street, P.O. Box 20509,
Dan Pienaar, Bloemfontein
8310
Tel: +27 (0) 51 435 0130
Fax: +27 (0) 51 435 1177
Adèle de Jong
Pr. Arch 21158, Pr. Pln A/1423/2011
+27 (0) 84 403 8364
Alphonse de Jong
Pr. Arch 7832
+27 (0) 82 945 0777
info@deStudio.co.za
www.deStudio.co.za

DESTUDIO
Architects & Urban Planners

**PROFESSIONAL ARCHITECT**
ADELE DE JONG
12-21-PM (ADELE DE JONG) 01-01-2021



PROGRAMME MANAGER

**idT**
independent development trust

CLIENT

**Province of the NORTHERN CAPE**
Department of Health

LOGOBATE PHC	PROJECT
UPGRADE AND REFURBISHMENT TO EXISTING HEALTH FACILITY, ON PORTION 60 ON THE FARM 219 KURUMAN DISTRICT NORTHERN CAPE	

SIGN SCHEDULE	DRAWING
DRAWN	DATE
A.d.J./A.C.d.J.	21/9/2026
APPROVED	DATE
-	-
SCALE	ISSUED
AS INDICATED	21/9/2026
DRAWING STATUS	00 DRAWING No
CONSTRUCTION DRAWINGS	14-158_P4_22