

CHROMADEK METAL SHEETING POP-RIVETTED TO SQUARE TUBING FRAME

3000

50 2350 50 500 50

50 80

ARIAL NAME ONLY

NORTHERN CAPE PROVINCIAL GOVERNMENT

DEPARTMENT OF HEALTH

KURUMAN: LOGOBATE CLINIC:

HEAD OF DEPARTMENT ARCHITECT

QUANTITY SURVEYOR

CIVIL ENGINEER

ELECTRICAL ENGINEER

MECHANICAL ENGINEER

CONTRACTOR

DESTUDIO ARCHITECTS

NALKO ENGINEERING & PROJECTS

###

###

###

###

80

BLACK LETTERING OR WHITE BACKGROUND

ARIAL UNDERFOOT

50 500 50 2350 50


512 1975 513

3000


2000

400 500 2400 1400 50 4400

FRONT ELEVATION
Scale 1:20

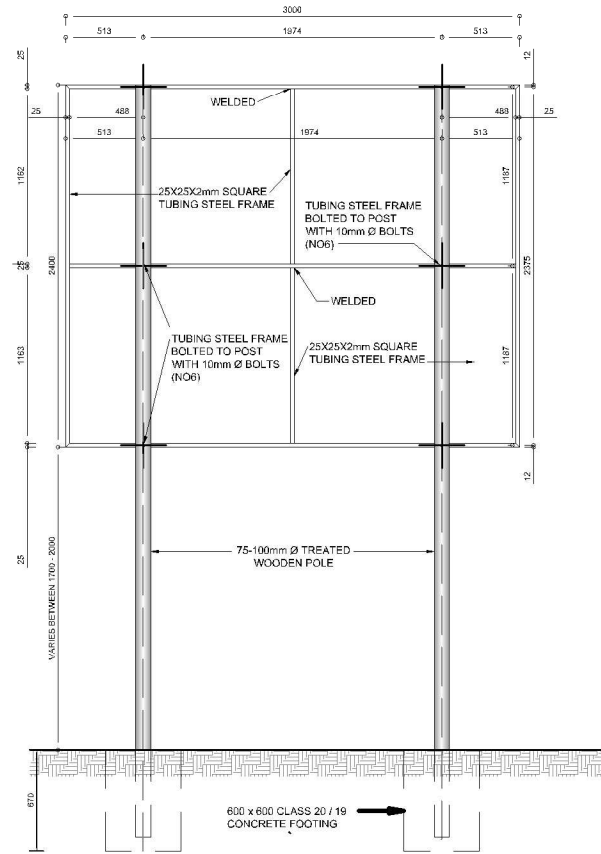

BACK ELEVATION
Scale 1:20

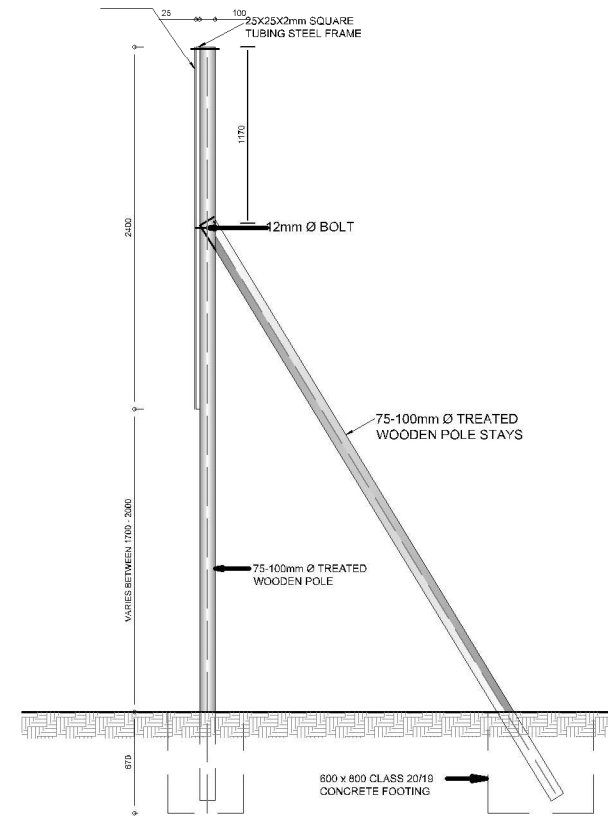

SIDE ELEVATION
Scale 1:20

CONSTRUCTION SIGN


CODE	SE-15	EXTERIOR
Sign name/ No.	Construction sign	
Dimensions:	2241(h) x 800(w)mm	
Quantity:	x1 (ONE)	
Location/ Position:	To be indicated on site	
Description:	SIGN SHEETING: CHROMADEK metal sheeting (rust resistant metal) Spray painted to the customer's specifications with automotive quality DUCO paint WORDING: High performance 5-7 year outdoor quality vinyl LOGOS: UV resistant full colour thermal print onto a high performance outdoor grade vinyl substrate or high performance 5-7 year outdoor quality vinyl applied directly onto the prepared CHROMADEK (if logo consists of flat colours)	
Colour:	GREEN	White
RGB:	Light Nile Green (DULUX 4796-9)	283/234/230
Text font:	Times New Roman, Arial narrow	
Fixing/ mounting height:	2000 AFFL	
Fixing/ Mounting detail:	Galvanised mild steel poles to be cast into 670 x 670 x 500mm depth concrete footing to engineer specifications	

GENERAL NOTES:

All signage specifications to be in line with SABS standards and to comply with all SANS regulations
--

Manufacturer to provide min. 5 year guarantee on ALL manufactured items and artwork for weather proofing and UV protections, where applicable

All foundations and fixing details to be in accordance with engineer recommendations and manufacturer's specifications to be outlined in NDOH branding Specifications Document

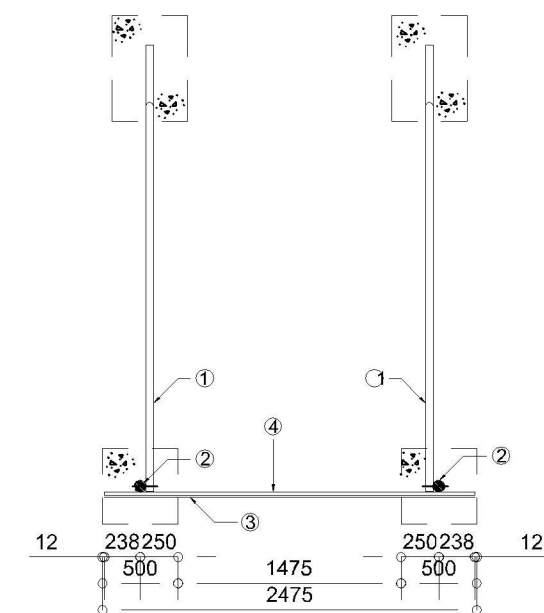

SIDE ELEVATION
Scale 1:20

NOTES

UNDER NO CIRCUMSTANCES MAY THIS DOCUMENT BE
REPRODUCED WITHOUT THE CONSENT OF DEJONG
DESIGN STUDIO CC.

DRAWINGS MAY NOT BE SCALED.
ALL DIMENSIONS AND HEIGHTS MUST
CORRELATED BEFORE ANY WORK COMMENCES OR
BEFORE MATERIALS ARE ORDERED.

IT IS THE CONTRACTOR'S RESPONSIBILITY TO
SET-OUT CONSTRUCTION WORK IN ACCORDANCE
ON SITE WITH REFERENCE TO THE EXISTING
BUILDING LINES SERVITUDES AND ESPECIALLY IN
CIRCUMSTANCES WHERE WORK CONNECT WITH
EXISTING STRUCTURES.

ALL FLOOR LEVEL HEIGHTS INDICATED ON DRAWINGS
REFER TO UNFINISHED LEVELS AND ANY AMBIGUOUS
OR CONTRADICTORY INFORMATION SHOULD
IMMEDIATELY BE CLARIFIED WITH THE
ARCHITECT. A FULL SET OF DRAWINGS SHOULD
BE KEPT ON SITE BY THE CONTRACTOR.

ALL DIMENSIONS INDICATE ON DRAWINGS SHOULD BE
TAKEN AT RIGHT ANGLES TO THE SURFACE.

THE CONTRACTOR SHOULD MAKE USE OF CORNER
PROFILES MARKED ON 85MM BRICK GALVAL. UNLESS
DIFFERENTLY SPECIFIED.

THE CONTRACTOR IS RESPONSIBLE TO
APPROVED DAMP PROOF COURSE IN EXTERNAL
WALLS AND DAMP PROOF MEMBRANES UNDER
FLOOR SLABS.

THE QUALITY OF ALL MATERIALS AND WORKMANSHIP
SHOULD COMPLY WITH THE RELEVANT S.A.B.S.
SPECIFICATIONS AND STANDARDS.

ALL MINIMUM STANDARDS AS SET OUT IN THE
NATIONAL BUILDING REGULATION.

ACT SANS 10400 ARE ALSO APPLICABLE IN
SITUATIONS WHERE NOT SPECIFICALLY REFERRED TO.

ALL GEYSERS AND WARM WATER MUST COMPLY
WITH THE RELEVANT S.A.B.S. SPECIFICATIONS.

INSTALLATION MUST COMPLY WITH SANS 10252-1 ALL
UPVC PIPES MUST COMPLY WITH SANS 966 ALL
COPPER PIPES MUST COMPLY WITH SANS 460. ALL
PIPE PIPES MUST COMPLY WITH SANS 10252-2.

ALL MIXERS MUST COMPLY WITH SANS 226. SANS
1026, SANS 1808-35 EN 1808-37.

NO	REVISION	DATE	APPROVED

CONSULTANT

DeStudio Architects & Urban Planners
Reg no : CK 2009/1571/03
2 Second Street, Po Box 29579,
Dan Pienaar, Bloemfontein
9310
Tel: +27 (0) 51 438 0130
Fax: +27 (0) 51 438 1177

Adèle de Jong
Pr. Arch 21158, Pr. Pm A14230211
+27 (0) 84 400 5384
Alphonsa de Jong
Pr. Arch 7832
+27 (0) 82 945 0777

info@DeStudio.co.za
www.DeStudio.co.za

Architects & Urban Planners



info@deStudio.co.za Architects &
www.deStudio.co.za Urban Planners


PROFESSIONAL ARCHITECT
ADELE DE JONG
 12:21 PM (Africa/Johannesburg) on 01 Jun 2021

PROGRAMME MANAGER



CLIENT

Province of the
NORTHERN CAPE
Department of Health

LOGOBATE PHC PROJECT

UPGRADE AND REFURBISHMENT TO
EXISTING HEALTH FACILITY,
ON PORTION 60 ON THE FARM 219
KURUMAN DISTRICT
NORTHERN CAPE

SIGN SCHEDULE		DRAWING	
DRAWN		DATE	
A.d.J/ A.c.d.J		21/9/2026	
APPROVED		DATE	
		-	
SCALE		ISSUED	
AS INDICATED		21/9/2026	
DRAWING STATUS		00 DRAWING No	
TENDER DRAWINGS		14-158 P4 23	