




FRONT ELEVATION  
Scale 1:10

| CODE                     | SE-U1   | EXTERIOR  |  |
|--------------------------|---|-----------|--|
| Sign name/ No.           | Above door projecting names   |           |  |
| Dimensions:              | 200(h) x 640(w)mm double sided   |           |  |
| Quantity:                | x16 ( SIXTEEN )   |           |  |
| Location/ Position:      | According to the architect (refer to signage plan)   |           |  |
| Description:             | Purpose made signage VISTA SYSTEM exterior door mounted signage or similar approved, consisting of natural anodized extruded aluminium profile frame, with removable translucent cover and metal endcaps fixed with stainless steel screws. |           |  |
| Colour:                  | White   | Blue      |  |
| RGB:                     | 283/234/230   | 13/50/218 |  |
| Reflective/light box:    | N/A   |           |  |
| Text font:               | Arial   |           |  |
| Text size:               | 40mm, 30mm, 20mm or and/or pictogram   |           |  |
| Fixing/ mounting detail: | 17mm Ø Frameless adjustable suspension kit "Cosign" or similar approved (Code: CC15KIT4) complete with ceiling mountings and stainless steel suspension cables with INOX finish                                                             |           |  |
| Fixing/ mounting height: | Signs suspended from ceiling or concealed fixed to wall or door @ 2100/1630 UFFL with plugs and screws according to manufacturer.   |           |  |

## DOOR MOUNTED SIGN

|   |
|---|
| <b>GENERAL NOTES:</b>   |
| All signage specifications to be in line with SABS standards and to comply with all SANS regulations                                                                           |
| Manufacturer to provide min. 5 year guarantee on ALL manufactured items and artwork for weather proofing and UV protections, where applicable                                  |
| All foundations and fixing details to be in accordance with engineer recommendations and manufacturer's specifications to be outlined in NDoH branding Specifications Document |

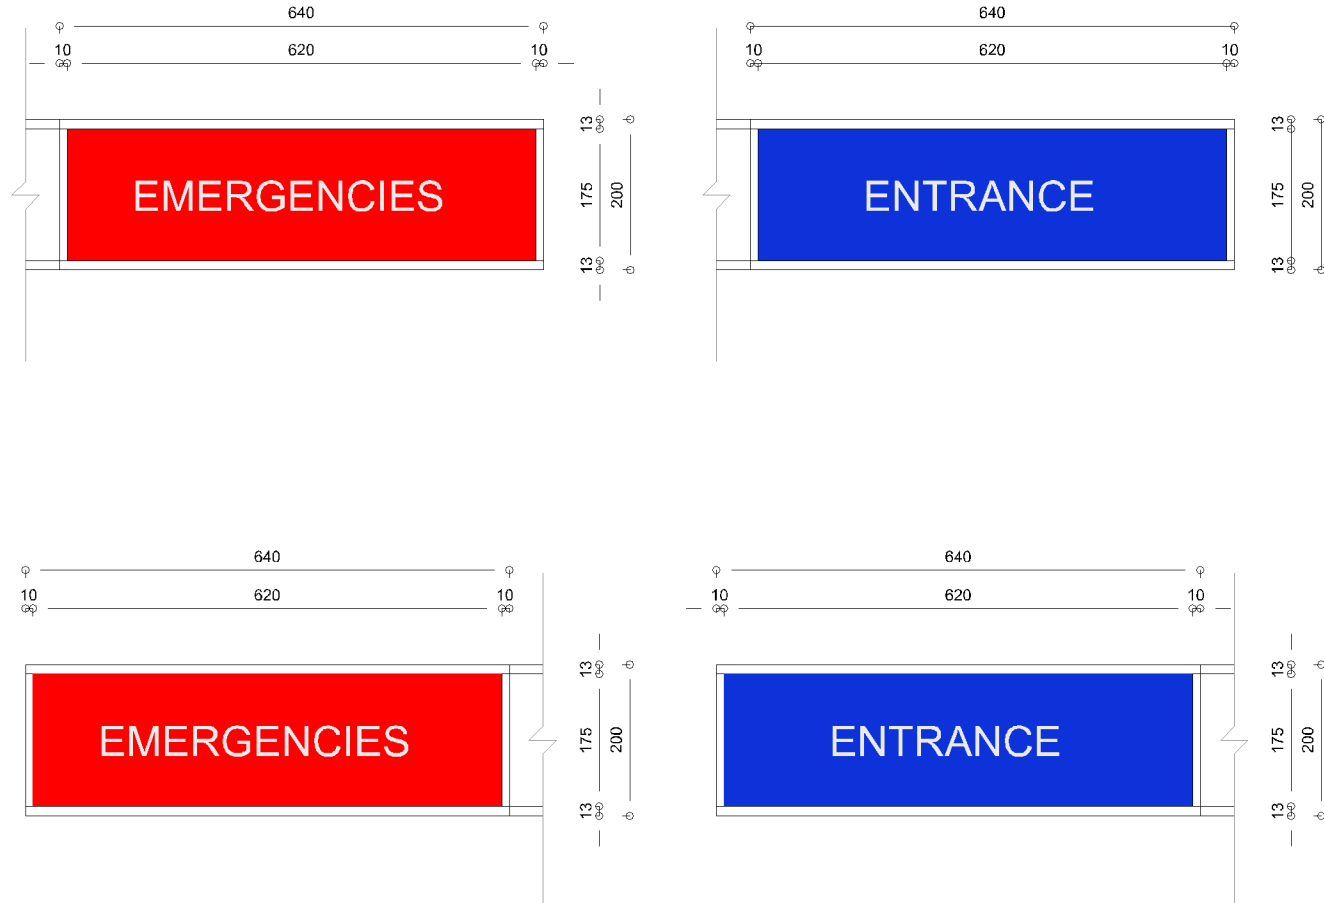

BACK ELEVATION  
Scale 1:10

|                          |       |   |           |         |
|--------------------------|-------|---|-----------|---------|
| CODE                     | SE-02 | EXTERIOR   |           |         |
| Sign name/ No.           |       | Above door projecting light box   |           |         |
| Dimensions:              |       | 200(h) x 640(w)mm double sided   |           |         |
| Quantity:                |       | x2 ( TWO )   |           |         |
| Location/ Position:      |       | According to the architect (refer to signage plan)   |           |         |
| Description:             |       | Purpose made signage VISTA LIGHT projecting frames or similar approved, consisting of natural anodized extruded aluminium profile frame, with removable translucent cover and metal endcaps fixed with stainless steel screws. |           |         |
| Colour:                  |       | White   | Blue      | Red     |
| RGB:                     |       | 283/234/230   | 13/50/218 | 255/0/0 |
| Reflective/light box:    |       | Light box   |           |         |
| Text font:               |       | Arial   |           |         |
| Text size:               |       | 40mm, 30mm, 20mm or and/or pictogram   |           |         |
| Fixing/ mounting height: |       | Refer to fixing detail F & G, minimum 2100 AFFL   |           |         |
| Fixing/ Mounting detail: |       | Signs to be fixed to wall @ minimum 2100mm AFFL with plugs and screws according to manufacturer   |           |         |

## ABOVE DOOR PROJECTING LIGHTBOX

| GENERAL NOTES:   |  |
|---|--|
| All signage specifications to be in line with SABS standards and to comply with all SANS regulations                                                                           |  |
| Manufacturer to provide min. 5 year guarantee on ALL manufactured items and artwork for weather proofing and UV protections, where applicable                                  |  |
| All foundations and fixing details to be in accordance with engineer recommendations and manufacturer's specifications to be outlined in NDoH branding Specifications Document |  |

**NOTES**

UNDER NO CIRCUMSTANCES MAY THIS DOCUMENT BE REPRODUCED WITHOUT THE CONSENT OF DEJONG DESIGN STUDIO CC.

DRAWINGS MAY NOT BE SCALED.

ALL DIMENSIONS AND HEIGHTS MUST BE CORRELATED BEFORE ANY WORK COMMENCES OR BEFORE MATERIALS ARE ORDERED.

IT IS THE CONTRACTOR'S RESPONSIBILITY TO SET-OUT CONSTRUCTION LINES FROM THE SITE WITH REFERENCE TO SITE BOUNDARIES, BUILDING LINES SURVEITUDES AND ESPECIALLY IN CIRCUMSTANCES WHERE WORK CONNECTS WITH EXISTING CONSTRUCTION.

ALL FLOOR LEVEL HEIGHTS INDICATED ON DRAWINGS REFER TO UNFINISHED LEVELS AND ANY AMBIGUOUS OR CONTRADICTORY INFORMATION SHOULD BE IMMEDIATELY REPORTED TO THE ARCHITECT.

A FULL SET OF DRAWINGS SHOULD BE KEPT ON SITE BY THE CONTRACTOR.

ALL DIMENSIONS INDICATE ON DRAWINGS SHOULD BE SET-OUT ON A 1:50 SCALE.

THE CONTRACTOR SHOULD MAKE USE OF CORNER PROFILES MARKED ON 85MM BRICK GAUGE, UNLESS DIFFERENTLY SPECIFIED.

THE CONTRACTOR IS RESPONSIBLE TO OBTAIN APPROVED DAMP PROOF COUSE IN EXTERNAL WALLS AND PAVEMENT MEMBRANES UNDER FLOOR SLABS.

THE QUALITY OF ALL MATERIALS AND WORKMANSHIP SHOULD COMPLY WITH THE RELEVANT S.A.B.S. SPECIFICATIONS AND STANDARDS.

ALL MINIMUM STANDARDS AS SET OUT IN THE NATIONAL BUILDING REGULATIONS.

SANS 10400 ARE ALSO APPLICABLE IN SITUATIONS WHERE NOT SPECIFICALLY REFERRED TO.

ALL GEYSERS AND WARM WATER MUST COMPLY WITH SANS 10400.

INSTALLATION MUST COMPLY WITH SANS 10252-1 ALL UPVC PIPES MUST COMPLY WITH SANS 966 ALL COPPER PIPES MUST COMPLY WITH SANS 460 ALL HDPE PIPES MUST COMPLY WITH SANS 10400.

ALL MIXERS MUST COMPLY WITH SANS 226.

SANS 1026, SANS 1800-35 EN 1808-37,

| No | REVISION | DATE | APPROVED |
|----|----------|------|----------|
|    |          |      |          |

deStUDIO Architects & Urban Planners  
Reg no : CK-2008/157123  
2 Second Street, Po Box 29579,  
Dan Pienaar, Bloemfontein  
9310  
Tel : +27 (0) 51 435 0100  
Fax : +27 (0) 51 435 1177

Artists de Jong  
Pr. Arch 21158, Pr. Pln. A1+232011  
+27 (0) 84 403 0364  
Alphonse de Jong  
Pr. Arch 7832  
+27 (0) 82 946 0777

info@deStudio.co.za  
www.deStudio.co.za

**deSTUDIO**

**Architects &  
Urban Planners**




**PROFESSIONAL ARCHITECT**  
**ADELE DE JONG**  
 12:21 PM (Africa/Johannesburg) on 01 Jun 2021

PROGRAMME MANAGER



independent development trust

CLIENT



|   |         |
|---|---------|
| LOGOBATE PHC   | PROJECT |
| UPGRADE AND REFURBISHMENT TO<br>EXISTING HEALTH FACILITY,<br>ON PORTION 60 ON THE FARM 219<br>KURUMAN DISTRICT<br>NORTHERN CAPE |         |

|                 |  |               |  |
|-----------------|--|---------------|--|
| SIGN SCHEDULE   |  | DRAWING       |  |
| DRAWN           |  | DATE          |  |
| A.d.J./A.C.d.J  |  | 21/09/2026    |  |
| APPROVED        |  | DATE          |  |
|                 |  | -             |  |
| SCALE           |  | ISSUED        |  |
| AS INDICATED    |  | 21/09/2026    |  |
| DRAWING STATUS  |  | 00 DRAWING No |  |
| TENDER DRAWINGS |  | 14-158_P4_23  |  |