


160

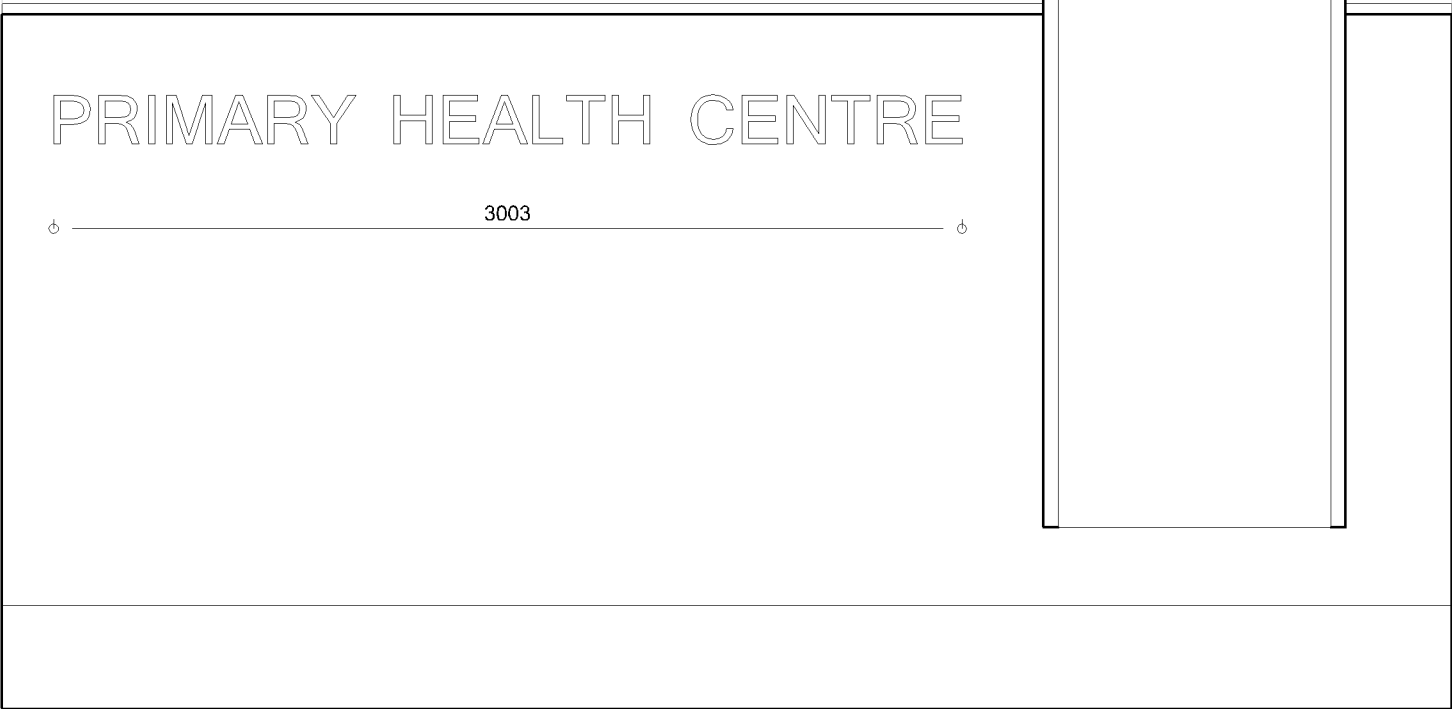

FRONT ELEVATION
Scale 1:20

GENERAL NOTES:
All signage specifications to be in line with SABS standards and to comply with all SANS regulations
Manufacturer to provide min. 5 year guarantee on ALL manufactured items and artwork for weather proofing and UV protections, where applicable
All foundations and fixing details to be in accordance with engineer recommendations and manufacturer's specifications to be outlined in NDoH branding Specifications Document

ENTRANCE OPERATIONS SIGN


CODE	SE-13	EXTERIOR			
Sign name/ No.		Clinic name	Colour:	N/A	
Dimensions:		As shown	RGB:	N/A	
Quantity:		x46 (FOUR SIX)	Reflective/ Light box:	N/A	
Location/ Position:		To be installed at position as indicated by architect	Text font:	Arial	
			Text size:	160mm	125mm, 195mm
			Fixing/ Mounting detail:	4mm Hulamín brushed aluminum letters CNC / laser to design and fixed individually to wall according to architects approval	
Description:		Purpose made signage 4mm Hulamín brushed aluminum CNC / laser cut letters or similar approved, consisting of projecting frame not visible fixed to wall.			

2354

125

PRIMARY HEALTH CENTRE

194

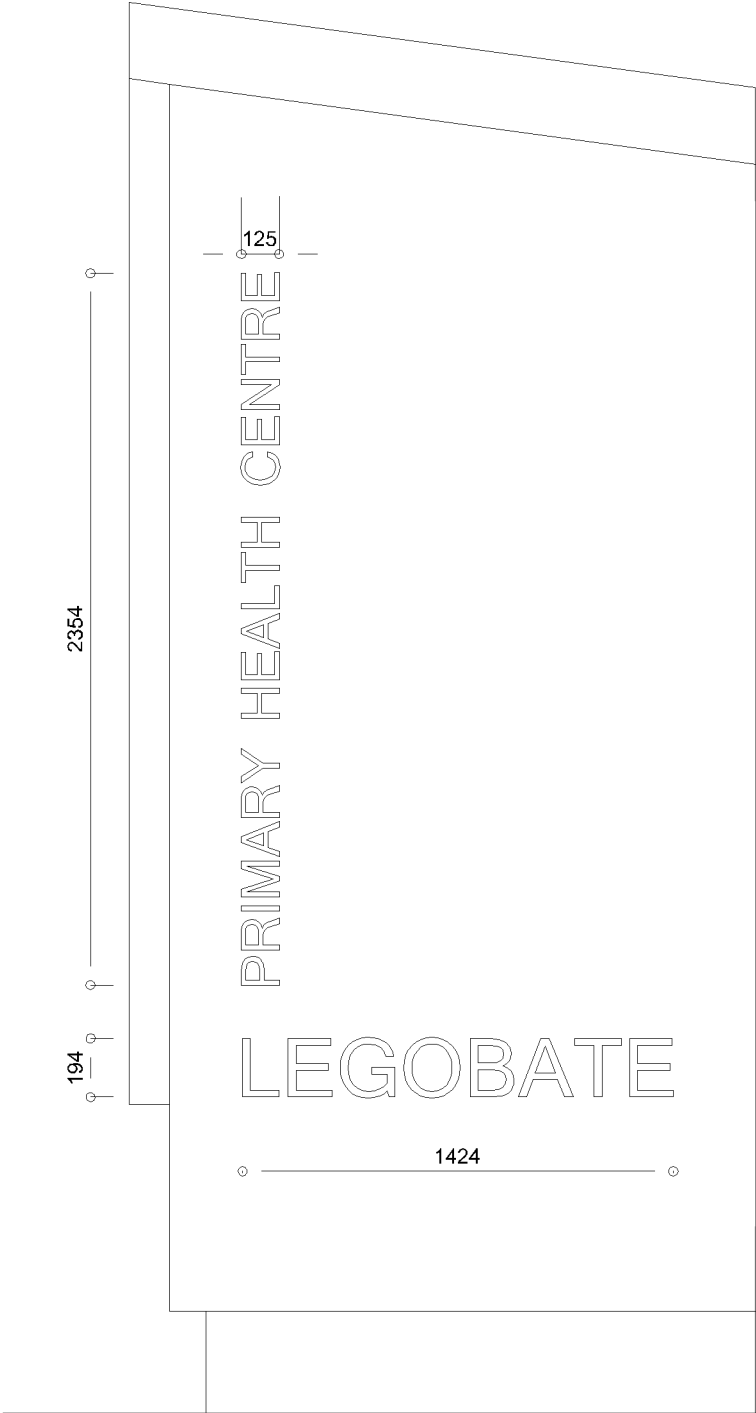

FRONT ELEVATION
Scale 1:20

NOTES

UNDER NO CIRCUMSTANCES MAY THIS DOCUMENT BE REPRODUCED WITHOUT THE CONSENT OF DEJONG DESIGN STUDIO CC.

DRAWINGS MAY NOT BE SCALED.

ALL DIMENSIONS AND HEIGHTS MUST BE CORRELATED BEFORE ANY WORK COMMENCES OR BEFORE MATERIALS ARE ORDERED.

IT IS THE CONTRACTOR'S RESPONSIBILITY TO SET-OUT CONSTRUCTION WORK ACCURATELY ON SITE WITH REFERENCE TO SITE BOUNDARIES, BUILDING LINES, SERVITUDES AND ESPECIALLY IN CIRCUMSTANCES WHERE WORK CONNECT WITH EXISTING STRUCTURES.

ALL FLOOR LEVEL HEIGHTS INDICATED ON DRAWINGS, REFER TO UNFINISHED LEVELS AND ANY AMBIGUOUS OR CONTRADICTIONARY INFORMATION SHOULD IMMEDIATELY BE CO-ORDINATED WITH THE ARCHITECT. A FULL SET OF DRAWINGS SHOULD BE KEPT ON SITE BY THE CONTRACTOR.

ALL DIMENSIONS INDICATE ON DRAWINGS SHOULD BE SET-OUT ON A LEVEL, HORIZONTAL PLANE.

THE CONTRACTOR SHOULD MAKE USE OF CORNER PROFILES MARKED ON 85MM BRICK GALUGE, UNLESS DIFFERENTLY SPECIFIED.

THE CONTRACTOR IS RESPONSIBLE TO USE APPROVED DAMP PROOF COURSE IN EXTERNAL WALLS AND DAMP PROOF MEMBRANES UNDER FLOOR SLABS.

THE QUALITY OF ALL MATERIALS AND WORKMANSHIP SHOULD COMPLY WITH THE RELEVANT S.A.B.S. SPECIFICATIONS AND STANDARDS.

ALL MINIMUM STANDARDS AS SET OUT IN THE NATIONAL BUILDING REGULATIONS AND STANDARDS ACT SANS 10400 ARE ALSO APPLICABLE IN SITUATIONS WHERE NOT SPECIFICALLY REFERRED TO.

ALL GEYSERS AND WARM WATER MUST COMPLY WITH SANS 10254. WATER RETICULATION INSTALLATION MUST COMPLY WITH SANS 10252-1. ALL UPVC PIPES MUST COMPLY WITH SANS 966. ALL COPPER PIPES MUST COMPLY WITH SANS 460. ALL HDPE PIPES MUST COMPLY WITH SANS 532. ALL TAPS AND MIXERS MUST COMPLY WITH SANS 226. SANS 1026, SANS 1808-35 EN 1808-37.

No	REVISION	DATE	APPROVED

CONSULTANT

deStudio Architects & Urban Planners
Reg no: CK 2008/1157123
2 Second Street, Po Box 20503,
Dan Pienaar, Bloemfontein
8310
Tel: +27 (0) 51 436 0130
Fax: +27 (0) 51 436 1177

Adèle de Jong
Pr. Arch 21158, Pr. Pln A/1423/2011
+27 (0) 84 403 8364
Alphonse de Jong
Pr. Arch 7832
+27 (0) 82 946 0777

info@deStudio.co.za
www.deStudio.co.za

Architects & Urban Planners

PROFESSIONAL ARCHITECT

ADELE DE JONG

12-21-PR (Adèle de Jong) 06/01/2021

PROGRAMME MANAGER

idT
independent development trust

CLIENT

Province of the
NORTHERN CAPE
Department of Health

LOGOBATE PHC PROJECT

UPGRADE AND REFURBISHMENT TO EXISTING HEALTH FACILITY, ON PORTION 60 ON THE FARM 219 KURUMAN DISTRICT NORTHERN CAPE

SIGN SCHEDULE		DRAWING	
DRAWN	DATE		
A.d.J./A.C.d.J.	21/9/2026		
APPROVED	DATE		
-	-		
SCALE	ISSUED		
AS INDICATED	21/9/2026		
DRAWING STATUS	00	DRAWING No	
TENDER DRAWINGS	14-158_P4_23		