


CHROMADEK METAL
SHEETING POP-RIVETTED
TO SQUARE TUBING FRAME

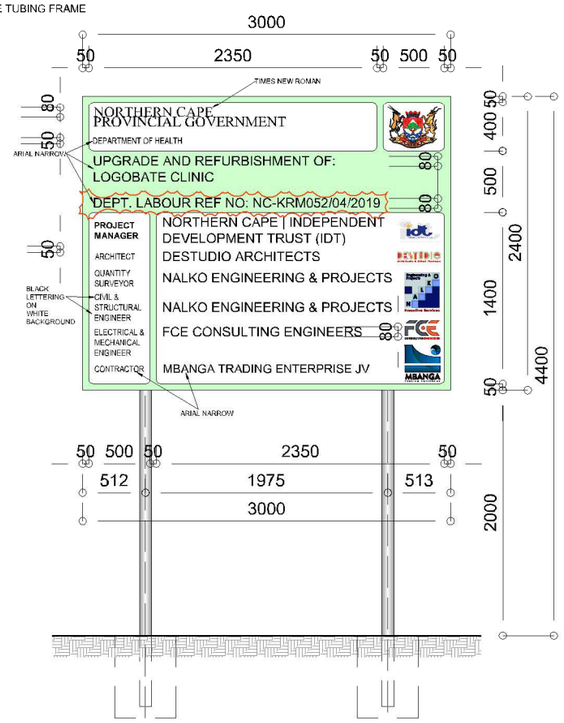

FRONT ELEVATION
Scale 1:50

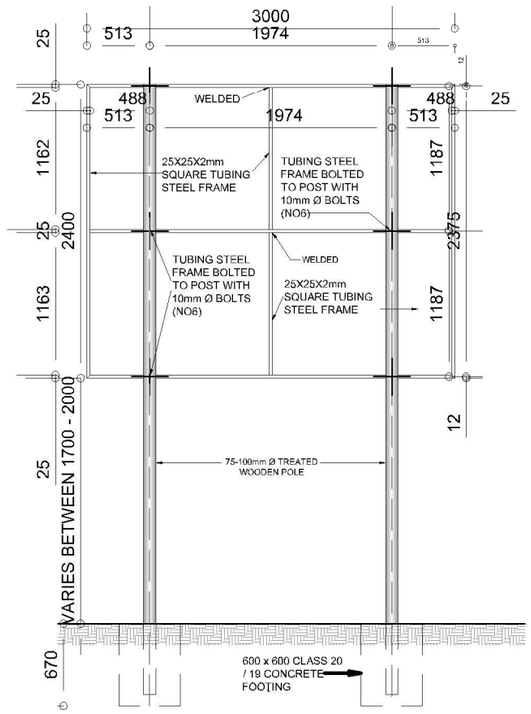

BACK ELEVATION
Scale 1:50

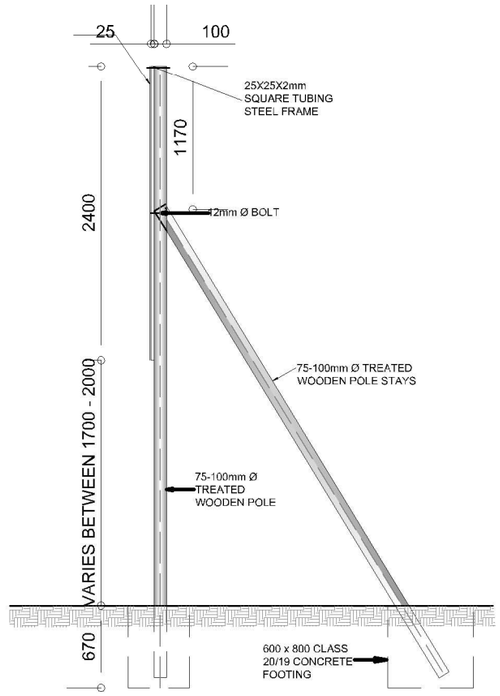


SIDE ELEVATION
Scale 1:50

CONSTRUCTION SIGN

CODE	SE-15	EXTERIOR	
Sign name/ No.		Construction sign	
Dimensions:		2241(h) x 800(w)mm	
Quantity:		x1 (ONE)	
Location/ Position:		To be indicated on site	
Description:		SIGN SHEETING: CHROMADEK metal sheeting (rust resistant metal) Spray painted to the customer's specifications with automotive quality DUCO paint WORDING: High performance 5 -7 year outdoor quality vinyl LOGOS: UV resistant full colour thermal print onto a high performance outdoor grade vinyl substrate or high perfomrance 5-7 year outdoor quality vinyl applied directly onto the prepared CHROMADEK (if logo consists of flat colours)	
Colour:		GREEN	White
RGB:		Light Nile Green (DULUX 4796-9)	283/234/230
Text font:		Times New Roman, Arial narrow	
Fixing/ mounting height:		2000 AFFL	
Fixing/ Mounting detail:		Galvanised mild steel poles to be cast into 670 x 670 x 500mm depth concrete footing to engineer specifications	

GENERAL NOTES:
All signage specifications to be in line with SABS standards and to comply with all SANS regulations
Manufacturer to provide min. 5 year guarantee on ALL manufactured items and artwork for weather proofing and UV protections, where applicable
All foundations and fixing details to be in accordance with engineer recommendations and manufacturer's specifications to be outlined in NDoH branding Specifications Document

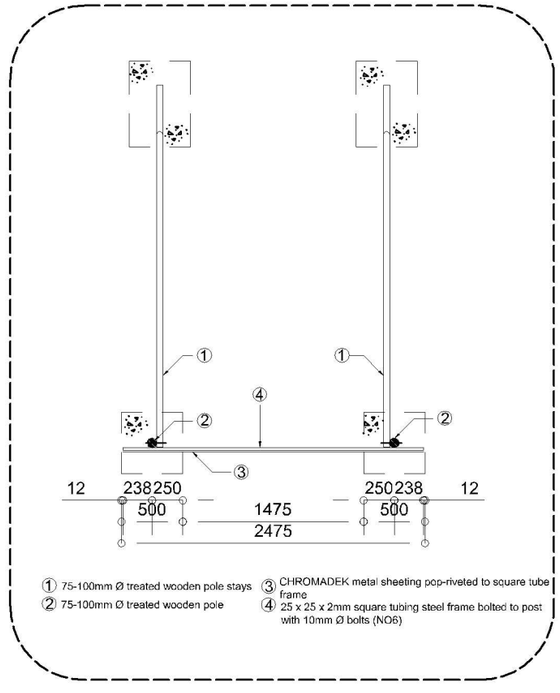

SIDE ELEVATION
Scale 1:20

NOTES

UNDER NO CIRCUMSTANCES MAY THIS DOCUMENT BE REPRODUCED WITHOUT THE CONSENT OF DEJONG DESIGN STUDIO CC.
DRAWINGS MAY NOT BE SCALED.
ALL DIMENSIONS AND HEIGHTS MUST BE CORRELATED BEFORE ANY WORK COMMENCES OR BEFORE MATERIALS ARE ORDERED.
IT IS THE CONTRACTOR'S RESPONSIBILITY TO SET-OUT CONSTRUCTION WORK ACCURATELY ON SITE WITH REFERENCE TO SITE BOUNDARIES, BUILDING LINES SERVITUDES AND ESPECIALLY IN CIRCUMSTANCES WHERE WORK CONNECT WITH EXISTING STRUCTURES.
ALL FLOOR LEVEL HEIGHTS INDICATED ON DRAWINGS REFER TO UNFINISHED LEVELS AND ANY AMBIGUOUS OR CONTRADICTORY INFORMATION SHOULD IMMEDIATELY BE CO-ORDINATED WITH THE ARCHITECT. A FULL SET OF DRAWINGS SHOULD BE KEPT ON SITE BY THE CONTRACTOR.
ALL DIMENSIONS INDICATE ON DRAWINGS SHOULD BE SET-OUT ON A LEVEL HORIZONTAL PLANE.
THE CONTRACTOR SHOULD MAKE USE OF CORNER PROFILES MARKED ON 85MM BRICK GAUGE, UNLESS DIFFERENTLY SPECIFIED.
THE CONTRACTOR IS RESPONSIBLE TO USE APPROVED DAMP PROOF COURSE IN EXTERNAL WALLS AND DAMP PROOF MEMBRANES UNDER FLOOR SLABS.
THE QUALITY OF ALL MATERIALS AND WORKMANSHIP SHOULD COMPLY WITH THE RELEVANT S.A.B.S. SPECIFICATIONS AND STANDARDS.
ALL MINIMUM STANDARDS AS SET OUT IN THE NATIONAL BUILDING REGULATIONS AND STANDARDS ACT SANS 10400 ARE ALSO APPLICABLE IN SITUATIONS WHERE NOT SPECIFICALLY REFERRED TO.
ALL GEYSERS AND WARM WATER MUST COMPLY WITH SANS 10254. WATER RETICULATION INSTALLATION MUST COMPLY WITH SANS 10252-1 ALL UPVC PIPES MUST COMPLY WITH SANS 966 ALL COPPER PIPES MUST COMPLY WITH SANS 460 ALL HDPE PIPES MUST COMPLY WITH SANS 533.ALL TAPS AND MIXERS MUST COMPLY WITH SANS 226, SANS 1026, SANS 1808-35 EN 1808-37.

No	REVISION	DATE	APPROVED

CONSULTANT

deStudio Architects & Urban Planners
Reg no.: CK 2009/115712/23
2 Second Street, Po Box 29579,
Dan Pienaar, Bloemfontein
9310
Tel: +27 (0) 51 436 0130
Fax: +27 (0) 51 436 1177
Adèle de Jong
Pr. Arch 21159, Pr. Pln A/1423/2011
+27 (0) 84 409 9364
Alphonse de Jong
Pr. Arch 7832
+27 (0) 82 946 0777
info@deStudio.co.za
www.deStudio.co.za
DESTUDIO
Architects & Urban Planners
PROFESSIONAL ARCHITECT
ADELE DE JONG

PROGRAMME MANAGER

CLIENT

Province of the
NORTHERN CAPE
Department of Health

PROJECT

LOGOBATE PHC

UPGRADE AND REFURBISHMENT TO EXISTING HEALTH FACILITY, ON PORTION 60 ON THE FARM 219 KURUMAN DISTRICT NORTHERN CAPE

DRAWING

SIGN SCHEDULE

DRAWN	DATE
A.d.J/ A.C.d J	21/9/2026
APPROVED	DATE
	.
SCALE	ISSUED
AS INDICATED	21/9/2026
DRAWING STATUS	00 DRAWING No
TENDER DRAWINGS	14-158_P4_23