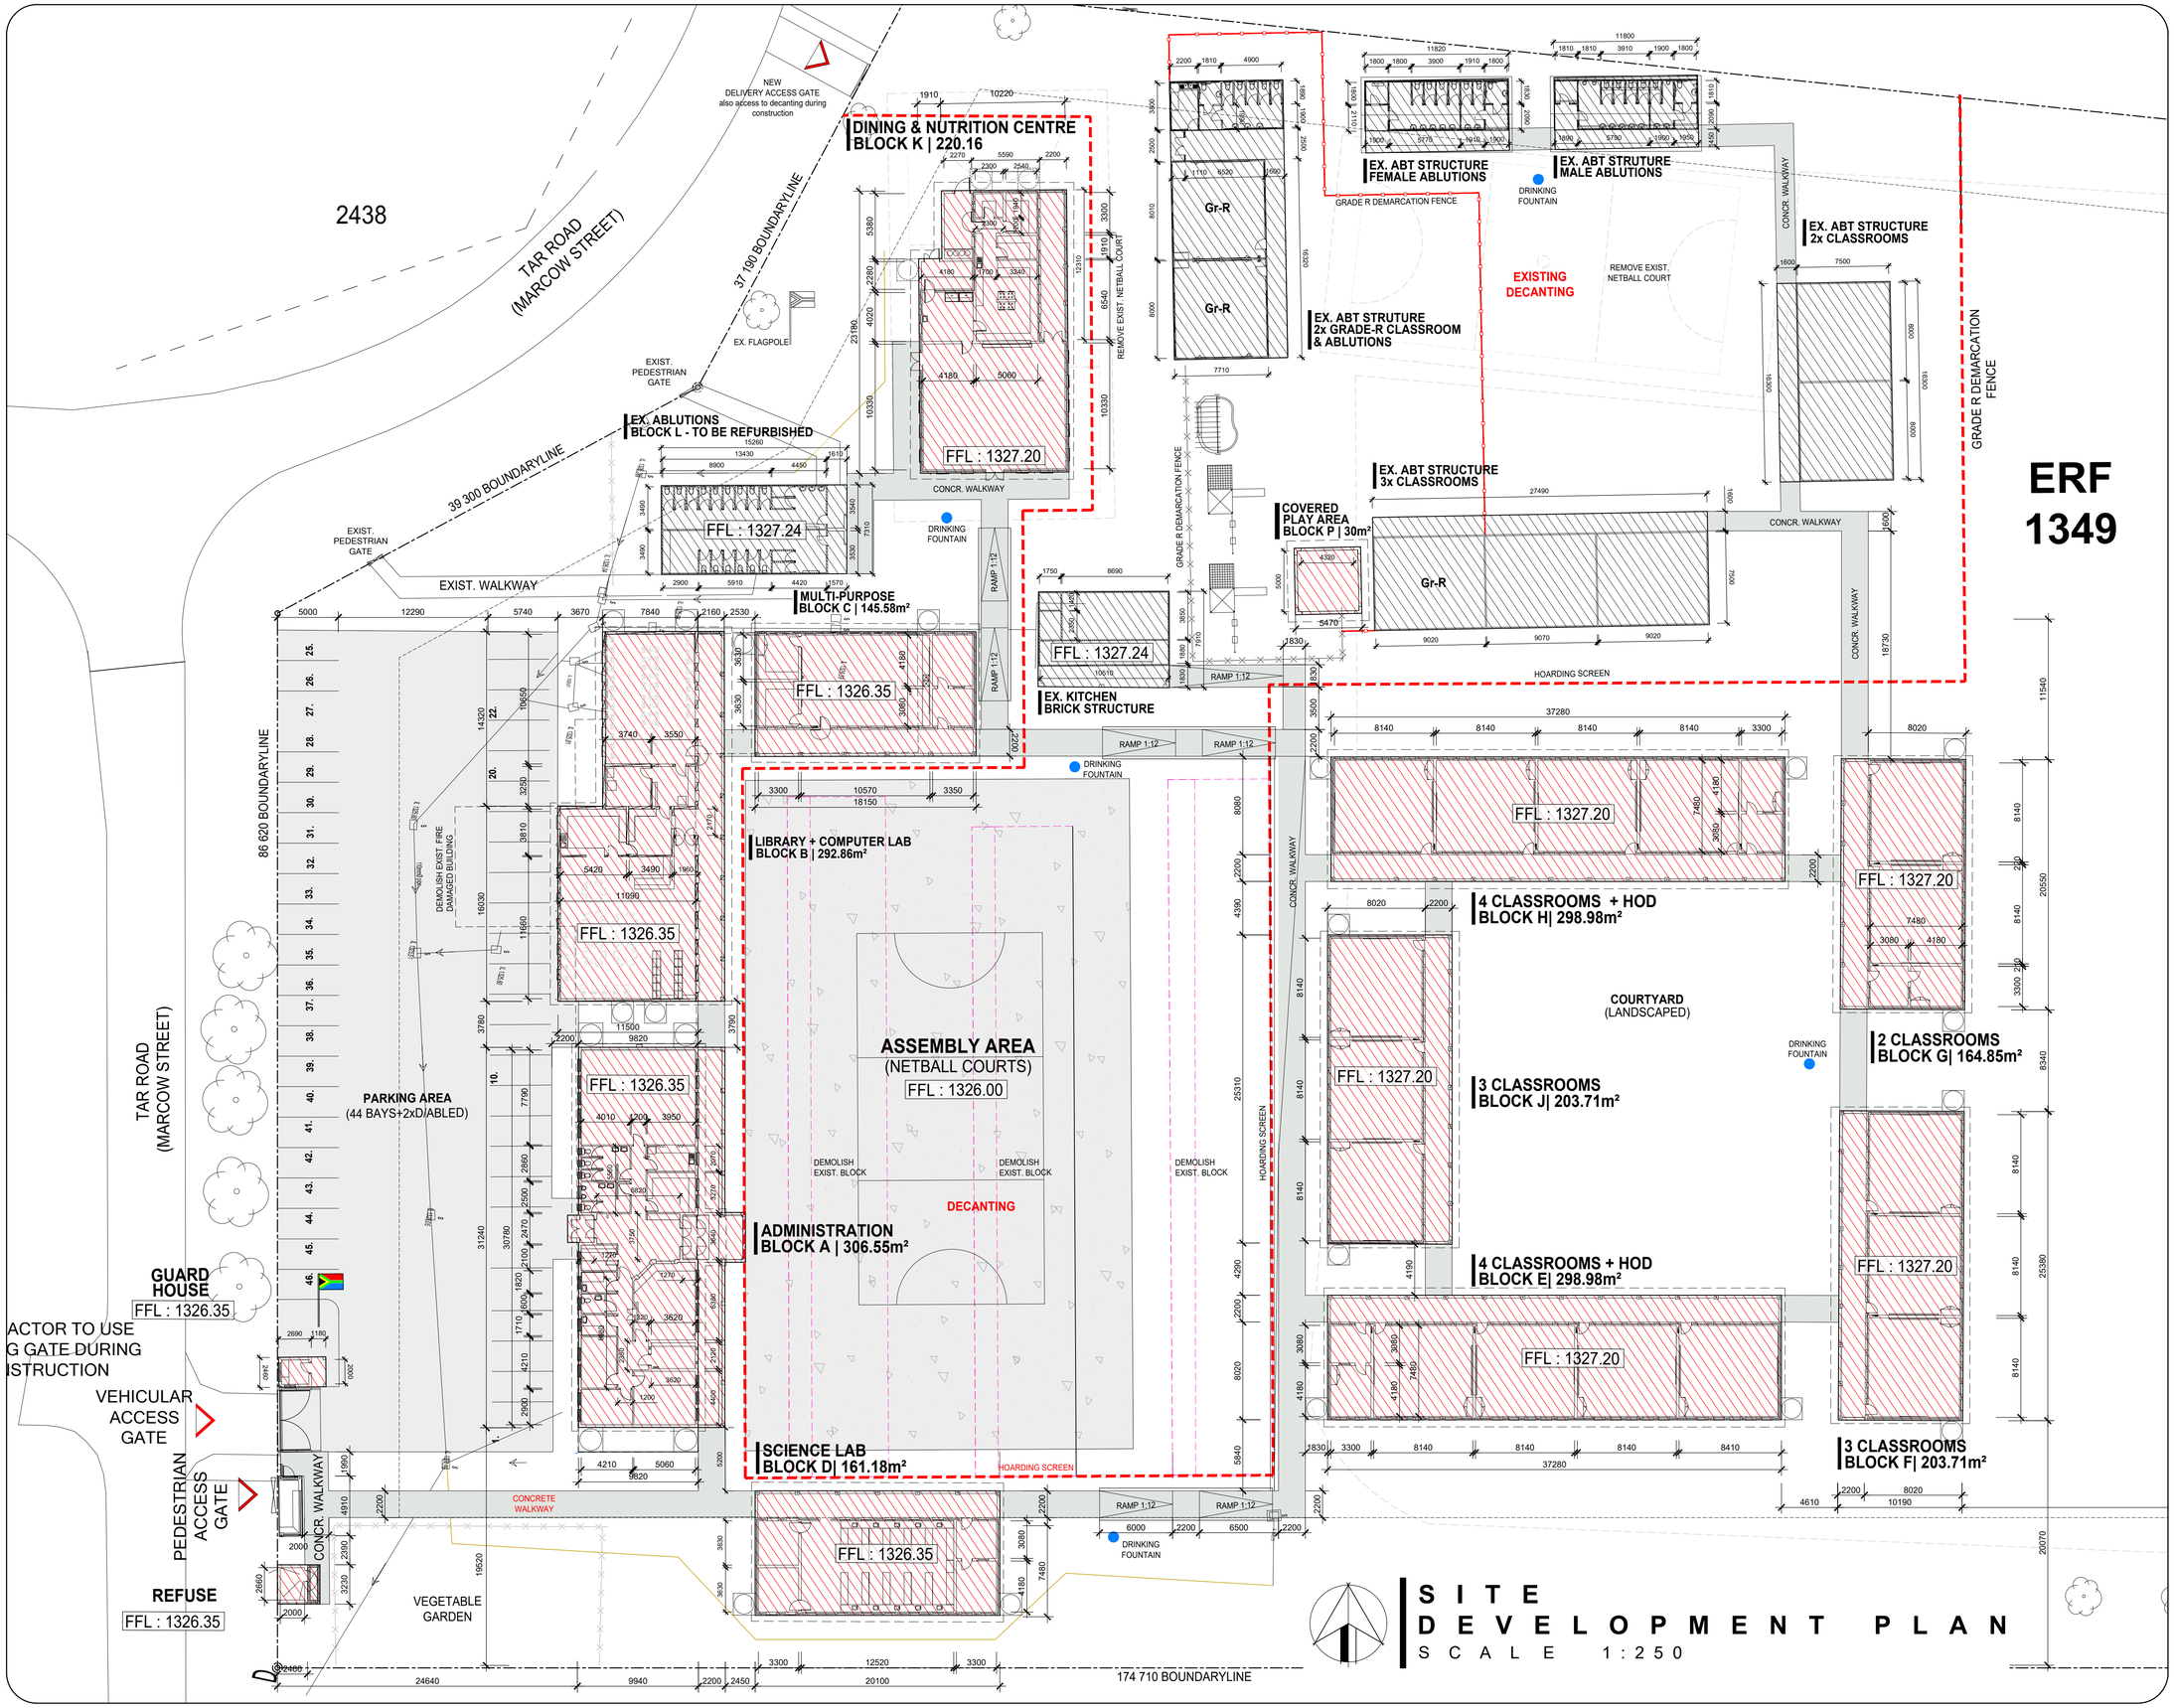


# SITE DEVELOPMENT PLAN

SCALE 1:250

REVISIONS:

| | | | |
|---|---|---|---|
| 00 | 26 / 11 / 2024 | 1. APPROVED SDP – GBA VERSION | OM |

Province of the EASTERN CAPE EDUCATION

CLIENT

SIGNATURE:

idt independent development trust

IMPLEMENTING AGENT

SIGNATURE:

DARK HORSE Projects Asset Management Group

MAXFIELD PROJECT MANAGEMENT

SILVER MILE

MASHA DESIGNS Architects & Urban Designers

CONSORTIUM

SIGNATURE:

ARCHITECT'S SIGNATURE:
Pr. Architect, SACAP Reg # 24744173


Pty(Ltd): 2019/293991/07
136 Goodall Road
Amalinda
East London
5247
cell. 072 573 9905
tel. 043 555 0225
fax. 086 624 4132
www.mashadesigns.co.za • sithembele@mashadesigns.co.za


PROJECT: PROPOSED NEW SCHOOL BUILDINGS AND REFURBISHMENTS AT ALHEIT VAN DER MERWE JSS, MALETSWAI LOCAL MUNICIPALITY

EMIS NUMBER: 200600011

TITLE: SITE DEVELOPMENT PLAN - **GBA**

| SCALE | DRAWN |
|---|---|
| 1:500 | O MQAMANE |
| DESIGNED | CHECKED |
| S Maselwa | S Maselwa |

| PROJECT NUMBER | DATE | 18/10/2024 |
|---|---|---|
| 2023-11-03 | DRAWING NUMBER SK 100 | REVISION Rev 01 |