SANITARY WARE

WHB	Wash hand basin	-position (see plan)
LR	Urinal	-position (see plan)
WC	Water closet	-position (see plan)
SD	Soap dispenser	- recessed wall mounted
WB	Waste bin	- Wall mounted
DWB	Diaper waste bin with lid	- Wall mounted
SS/S	Stainless steel sink	x/See supplier/manufacturer spec. & confirm with relevant entity.
PT	Paper towel	See supplier/manufacturer spec. & confirm with relevant entity.
GR	Stainless steel angle bar grab rail	-see supplier/manufacturer spec. & confirm with relevant entity. -wall mounted
CGR	Stainless steel cistern grab rail	-see supplier/manufacturer spec. & confirm with relevant entity. -wall mounted

FIXED FURNITURE

SHELVING_S	Stainless steel floating schelf	-position (see plan) -wall mounted
SHELVING_T	Timber shelving with white wash finish	-position (see plan) -wall mounted
MIR	Wall mounted mirror with aluminium frame	See supplier/manufacturer spec. & confirm with relevant entity.
CUPBOARD_D	Duco painted cupboard	-position (see plan) - Wall mounted
CUPBOARD_FD	Pine white washed cupboard with Duco detailed panels	-position (see plan) - Wall mounted
DSK	Desk with worktop & pedestal drawers	See supplier/manufacturer spec. & confirm with relevant entity.
TS	Duco & white washed pine cupboards, drawers, etc. with worktop	See supplier/manufacturer spec. & confirm with relevant entity.
BCS	Surrino worktop & open cupboard space	See supplier/manufacturer spec. & confirm with relevant entity.
VAN	Surrino vanity	See supplier/manufacturer spec. & confirm with relevant entity.
WB	Powdercoated (Colour: White) bolted wallbench; 300mm wide	See supplier/manufacturer spec. & confirm with relevant entity.
GS	Powdercoated (Colour: White) gondola shelving, 1800mm high	See supplier/manufacturer spec. & confirm with relevant entity.
LOK	Double door lockers manufactured from 16mm solid core FORMICA	See supplier/manufacturer spec. & confirm with relevant entity.
BENCH	Custom powdercoated steel framework with durable wood seat with grooves/slip	See supplier/manufacturer spec. & confirm with relevant entity.
CUS_B	Custom solid wood & Duco seating bench	See supplier/manufacturer spec. & confirm with relevant entity.
	Educational coloured vinyl wall stickers	See supplier/manufacturer spec. & confirm with relevant entity.
	Extruded bumper rails	See supplier/manufacturer spec. & confirm with relevant entity.

LOSE FURNITURE

COF_T	Timber coffee table; approx ø 910mm tabletop	See supplier/manufacturer spec. & confirm with relevant entity.
MS	Modular seating with side table	See supplier/manufacturer spec. & confirm with relevant entity.
PC	Visitors chair	See supplier/manufacturer spec. & confirm with relevant entity.
OVC	Office visitor's chair	See supplier/manufacturer spec. & confirm with relevant entity.
DC	Desk chair	See supplier/manufacturer spec. & confirm with relevant entity.
PS	Public seating	See supplier/manufacturer spec. & confirm with relevant entity.
BAR	Bar stool	See supplier/manufacturer spec. & confirm with relevant entity.
TC	Training chair	See supplier/manufacturer spec. & confirm with relevant entity.
PRINT	Printer	See supplier/manufacturer spec. & confirm with relevant entity.
COM	Computer	See supplier/manufacturer spec. & confirm with relevant entity.
FAX	Facsimile machine	See supplier/manufacturer spec. & confirm with relevant entity.
CH	Stainless steel coat hanger	See supplier/manufacturer spec. & confirm with relevant entity.
C_CH	Coloured children's kwoti coat hanger	See supplier/manufacturer spec. & confirm with relevant entity.
NB	Noticol pinning board with aluminium frame & blackboard detail & chalk holder	See supplier/manufacturer spec. & confirm with relevant entity.
NB_AC	Noticol pinning board with aluminium frame & acoustic properties	See supplier/manufacturer spec. & confirm with relevant entity.
WHITE_B	White board with aluminium frame & marker holder	See supplier/manufacturer spec. & confirm with relevant entity.
CR	Hospital curtain and rail	See supplier/manufacturer spec. & confirm with relevant entity.
LINB	Linisins - applicable to wallbandi- & gondola shelving	See supplier/manufacturer spec. & confirm with relevant entity.
TR_DSK	Training desk with white FORMICA worktop & steel powdercoated legs	See supplier/manufacturer spec. & confirm with relevant entity.
BCT	Baby changing tray	See supplier/manufacturer spec. & confirm with relevant entity.
C_BOX	Duco painted detail & solid wood toy boxes	See supplier/manufacturer spec. & confirm with relevant entity.
C_ST	Children table & +chairs	See supplier/manufacturer spec. & confirm with relevant entity.

APPLIANCES

FR	Fridge, single door combo with bottom freezer	See supplier/manufacturer spec. & confirm with relevant entity.
B_OV	Built-in oven	See supplier/manufacturer spec. & confirm with relevant entity.
MIC	Microwave	See supplier/manufacturer spec. & confirm with relevant entity.
B_STT	Built-in stove top	See supplier/manufacturer spec. & confirm with relevant entity.
TV	55 inch wall mounted flatscreen TV with cladding surround feature	See supplier/manufacturer spec. & confirm with relevant entity.

ELECTRICAL

	Pendant light	-as per specialist
	Specialised wall mounted lamp	-as per specialist
	Double plug socket	-soft 150 mm high -dark blue. 2 plug
	Double plug socket	-soft 300 mm high -dark blue. 2 plug
	Dedicated plug socket	-soft 150 mm high -dark blue. 2 plug
DT	Data/network cable	-as per specialist -soft 300 mm high
T	Telkom	-as per specialist -soft 300 mm high
1	Light switch (1 way)	-as per specialist -soft 1400 mm high
	Isolator switch	-as per specialist -soft 1400 mm high
	Powercabling	-as per specialist -flush above dwon worktop
Void	Sprinklers sorted and coordinate for coverage and to be ceiling mounted. To include detector screen with decor better than same install put and stored in same parts	-as per specialist -all heights to be confirmed -arm checked

CLINICAL EQUIPMENT

MT	Mobile trolley	See supplier/manufacturer spec. & confirm with relevant entity.
FP	Footstool double step	
EB	Examination Bed inclusive of all relevant bedding, etc.	
EBT	Stainless steel examination bed mobile tray	
DS	Drip stand	See supplier/manufacturer spec. & confirm with relevant entity.
MED_F	Medical fridge	See supplier/manufacturer spec. & confirm with relevant entity.
	Examination light	-soft 300 mm high -dark blue. 2 plug
O2	Oxygen bottle	See supplier/manufacturer spec. & confirm with relevant entity.
SCT	Suction bottle	See supplier/manufacturer spec. & confirm with relevant entity.
KAB	Kick about bin	See supplier/manufacturer spec. & confirm with relevant entity.
WHC	Wheelchair	See supplier/manufacturer spec. & confirm with relevant entity.

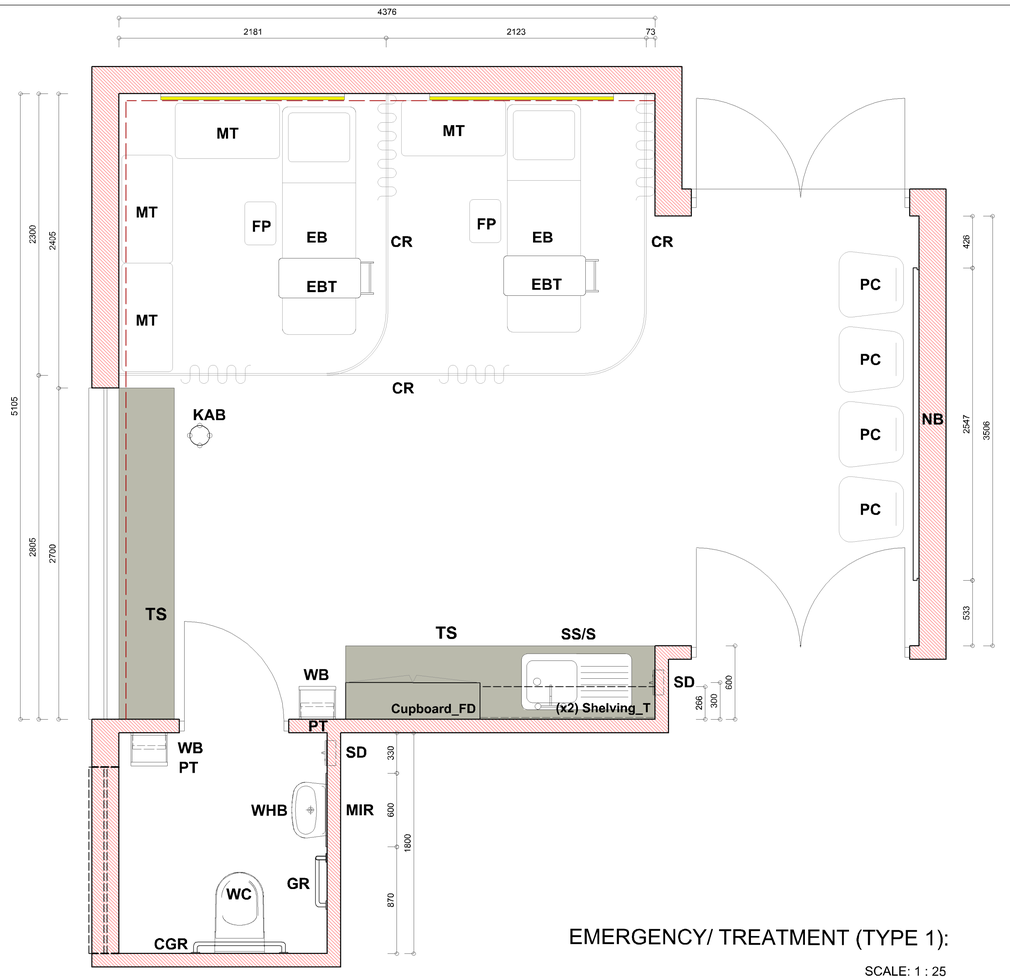

EMERGENCY/ TREATMENT (TYPE 1):

SCALE: 1 : 25

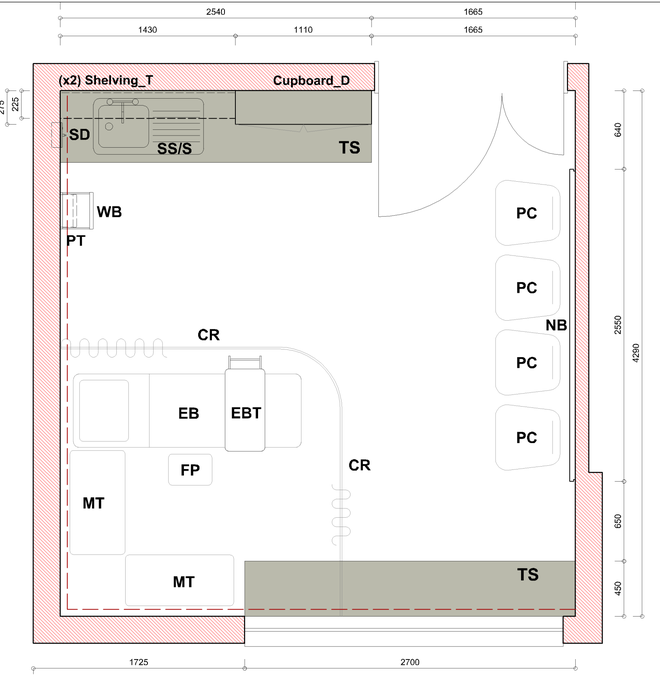

EMERGENCY/ TREATMENT (TYPE 2):

SCALE: 1 : 25

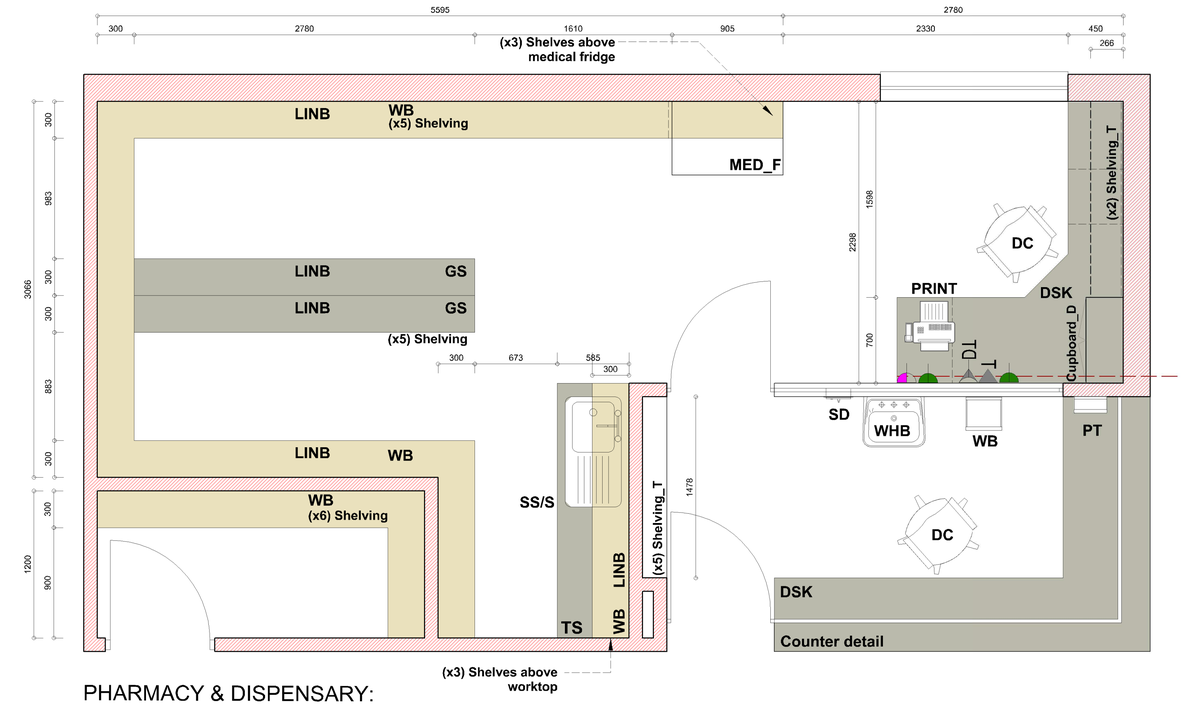

PHARMACY & DISPENSARY:

SCALE: 1 : 25

3D RENDERS: INFORMATION PURPOSES

NOTES

UNDER NO CIRCUMSTANCES MAY THIS DOCUMENT BE REPRODUCED WITHOUT THE CONSENT OF DEJONG DESIGN STUDIO CC.
DRAWINGS MAY NOT BE SCALED.
ALL DIMENSIONS AND HEIGHTS MUST BE CORRELATED BEFORE ANY WORK COMMENCES OR BEFORE MATERIALS ARE ORDERED.
IT IS THE CONTRACTOR'S RESPONSIBILITY TO SET-OUT CONSTRUCTION WORK ACCURATELY ON SITE WITH REFERENCE TO SITE BOUNDARIES, BUILDING LINES SERVITUDES AND ESPECIALLY IN CIRCUMSTANCES WHERE WORK CONNECT WITH EXISTING STRUCTURES.
ALL FLOOR LEVEL HEIGHTS INDICATED ON DRAWINGS REFER TO UNFINISHED LEVELS AND ANY AMBIGUOUS OR CONTRADICTORY INFORMATION SHOULD IMMEDIATELY BE CO-ORDINATED WITH THE ARCHITECT. A FULL SET OF DRAWINGS SHOULD BE KEPT ON SITE BY THE CONTRACTOR.
ALL DIMENSIONS INDICATE ON DRAWINGS SHOULD BE SET-OUT ON A LEVEL HORIZONTAL PLANE.
THE CONTRACTOR SHOULD MAKE USE OF CORNER PROFILES MARKED ON 85MM BRICK GAUGE, UNLESS DIFFERENTLY SPECIFIED.
THE CONTRACTOR IS RESPONSIBLE TO USE APPROVED DAMP PROOF COURSE IN EXTERNAL WALLS AND DAMP PROOF MEMBRANES UNDER FLOOR SLABS.
THE QUALTY OF ALL MATERIALS AND WORKMANSHIP SHOULD COMPLY WITH THE RELEVANT S.A.B.S. SPECIFICATIONS AND STANDARDS.
ALL MINIMUM STANDARDS AS SET OUT IN THE NATIONAL BUILDING REGULATIONS AND STANDARDS ACT SANS 10400 ARE ALSO APPLICABLE IN SITUATIONS WHERE NOT SPECIFICALY REFERRED TO.
ALL GEYSERS AND WARM WATER MUST COMPLY WITH SANS 10254. WATER RETICULATION INSTALLATION MUST COMPLY WITH SANS 10252-1.ALL UPVC PIPES MUST COMPLY WITH SANS 966.ALL COPPER PIPES MUST COMPLY WITH SANS 460.ALL HDPE PIPES MUST COMPLY WITH SANS 533,ALL TAPS AND MIXERS MUST COMPLY WITH SANS 226, SANS 1026, SANS 1808-35 EN 1808-37.

No	REVISION	DATE	APPROVED

CONSULTANT

deStudio Architects & Urban Planners
Reg no.: CK 2009/111571/23
2 Second Street, Po Box 29579,
Dan Pienaar, Bloemfontein
9310
Tel: +27 (0) 51 436 0130
Fax: +27 (0) 51 436 1177

Adèle de Jong
Pr. Arch 21159, Pr. Pln A/1423/2011
+27 (0) 84 409 9364
Alphonse de Jong
Pr. Arch 7832
+27 (0) 82 946 0777

info@deStudio.co.za
www.deStudio.co.za

Architects & Urban Planners

PROFESSIONAL ARCHITECT
ADELE DE JONG
12:23 PM (Africa/Johannesburg) on 01 Jun 2021

PROGRAMME MANAGER

CLIENT

Province of the NORTHERN CAPE
Department of Health

LOGOBATE PHC

PROJECT

UPGRADE AND REFURBISHMENT TO EXISTING HEALTH FACILITY, ON PORTION 60 ON THE FARM 219 KURUMAN DISTRICT NORTHERN CAPE

DRAWING
DETAILED FLOOR PLANS (FF&E SCHEDULE)

DRAWN	DATE
A.d.J/ A.C.d.J	21/9/2026
APPROVED	DATE
	-
SCALE	ISSUED
AS INDICATED	21/9/2026
DRAWING STATUS	DRAWING No
TENDER DRAWINGS	00 14-158_P4_32