


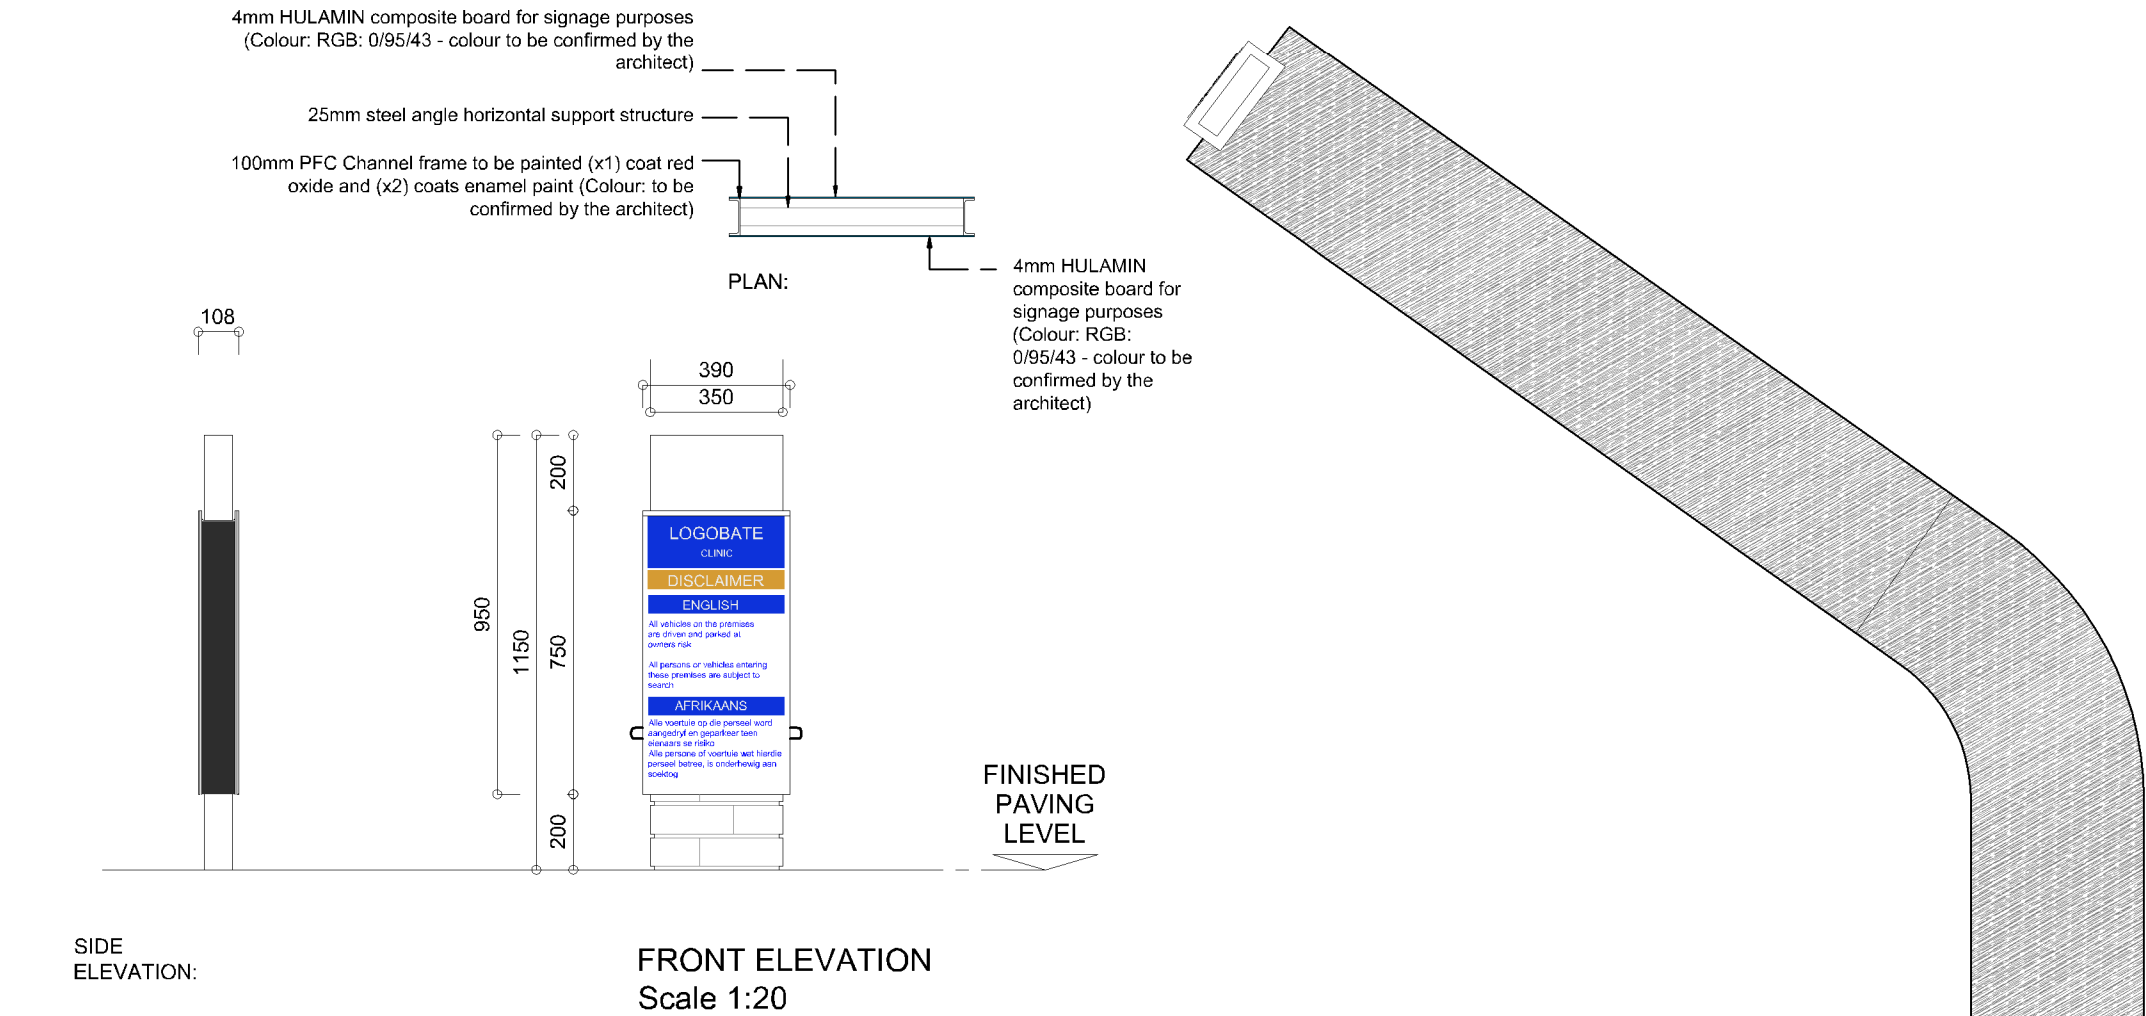

CODE	SE-14	EXTERIOR
Sign name/ No.	Disclaimer sign	
Dimensions:	950(h) x 390(w)mm	
Quantity:	x2 (TWO)	
Location/ Position:	To be installed on edge of bench in courtyard, according to architect No obstructions in front of signage	
Description:	4mm HULAMIN composite board for signage purposes with vinyl lettering	
Colour:	White	RedBrown
RGB:	283/234/230	255/0/0153/51/0
Reflective/light box:	Reflective	
Text font:	Arial	
Text size:	65mm, 55mm	
Fixing/ mounting height:	N/A	
Fixing/ Mounting detail:	100mm PFC Channel frame to be painted with 15mPA concrete foundation	

AMBULANCE PARKING SIGN

GENERAL NOTES:

All signage specifications to be in line with SABS standards and to comply with all SANS regulations

Manufacturer to provide min. 5 year guarantee on ALL manufactured items and artwork for weather proofing and UV protections, where applicable

All foundations and fixing details to be in accordance with engineer recommendations and manufacturer's specifications to be outlined in NDoH branding Specifications Document

NOTES

UNDER NO CIRCUMSTANCES MAY THIS DOCUMENT BE REPRODUCED WITHOUT THE CONSENT OF DEJONG DESIGN STUDIO CC.

DRAWINGS MAY NOT BE SCALED.

ALL DIMENSIONS AND HEIGHTS MUST BE CORRELATED BEFORE ANY WORK COMMENCES OR BEFORE MATERIALS ARE ORDERED.

IT IS THE CONTRACTOR'S RESPONSIBILITY TO SET-OUT CONSTRUCTION WORK ACCURATELY ON SITE WITH REFERENCE TO SITE BOUNDARIES, BUILDING LINES, SERVITUDES AND ESPECIALLY IN CIRCUMSTANCES WHERE WORK CONNECT WITH EXISTING STRUCTURES.

ALL FLOOR LEVEL HEIGHTS INDICATED ON DRAWINGS REFER TO UNFINISHED LEVELS AND ANY AMBIGUOUS OR CONTRADICTIONARY INFORMATION SHOULD IMMEDIATELY BE CO-ORDINATED WITH THE ARCHITECT. A FULL SET OF DRAWINGS SHOULD BE KEPT ON SITE BY THE CONTRACTOR.

ALL DIMENSIONS INDICATE ON DRAWINGS SHOULD BE SET-OUT ON A LEVEL, HORIZONTAL PLANE.

THE CONTRACTOR SHOULD MAKE USE OF CORNER PROFILES MARKED ON 85MM BRICK GALUGE, UNLESS DIFFERENTLY SPECIFIED.

THE CONTRACTOR IS RESPONSIBLE TO USE APPROVED DAMP PROOF COURSE IN EXTERNAL WALLS AND DAMP PROOF MEMBRANES UNDER FLOOR SLABS.

THE QUALITY OF ALL MATERIALS AND WORKMANSHIP SHOULD COMPLY WITH THE RELEVANT S.A.B.S. SPECIFICATIONS AND STANDARDS.

ALL MINIMUM STANDARDS AS SET OUT IN THE NATIONAL BUILDING REGULATIONS AND STANDARDS ACT SANS 10400 ARE ALSO APPLICABLE IN SITUATIONS WHERE NOT SPECIFICALLY REFERRED TO.

ALL GEYSERS AND WARM WATER MUST COMPLY WITH SANS 10254. WATER RETICULATION INSTALLATION MUST COMPLY WITH SANS 10252-1. ALL UPVC PIPES MUST COMPLY WITH SANS 966. ALL COPPER PIPES MUST COMPLY WITH SANS 460. ALL HDPE PIPES MUST COMPLY WITH SANS 533. ALL TAPS AND MIXERS MUST COMPLY WITH SANS 226. SANS 1026, SANS 1808-35 EN 1808-37.

No	REVISION	DATE	APPROVED

CONSULTANT

deStudio Architects & Urban Planners
Reg no: CK 2008/1157123
2 Second Street, P.O. Box 20509,
Dan Pienaar, Bloemfontein
8310
Tel: +27 (0) 51 435 0130
Fax: +27 (0) 51 435 1177

Adèle de Jong
Pr. Arch 21158, Pr. Pin A/1423/2011
+27 (0) 84 403 8364
Alphonse de Jong
Pr. Arch 7832
+27 (0) 82 945 0777

info@deStudio.co.za
www.deStudio.co.za

Architects & Urban Planners

PROFESSIONAL ARCHITECT

ADELE DE JONG

12-21 PM ADELE DE JONG 01-01-2021

PROGRAMME MANAGER

idT
independent development trust

CLIENT

Province of the
NORTHERN CAPE
Department of Health

PROJECT

LOGOBATE PHC

UPGRADE AND REFURBISHMENT TO EXISTING HEALTH FACILITY, ON PORTION 60 ON THE FARM 219 KURUMAN DISTRICT NORTHERN CAPE

SIGN SCHEDULE	DRAWING
DRAWN	DATE
A.d.J./A.C.d.J.	21/9/2026
APPROVED	DATE
-	-
SCALE	ISSUED
AS INDICATED	21/9/2026
DRAWING STATUS	00 DRAWING No
TENDER DRAWINGS	14-158_P4_23