


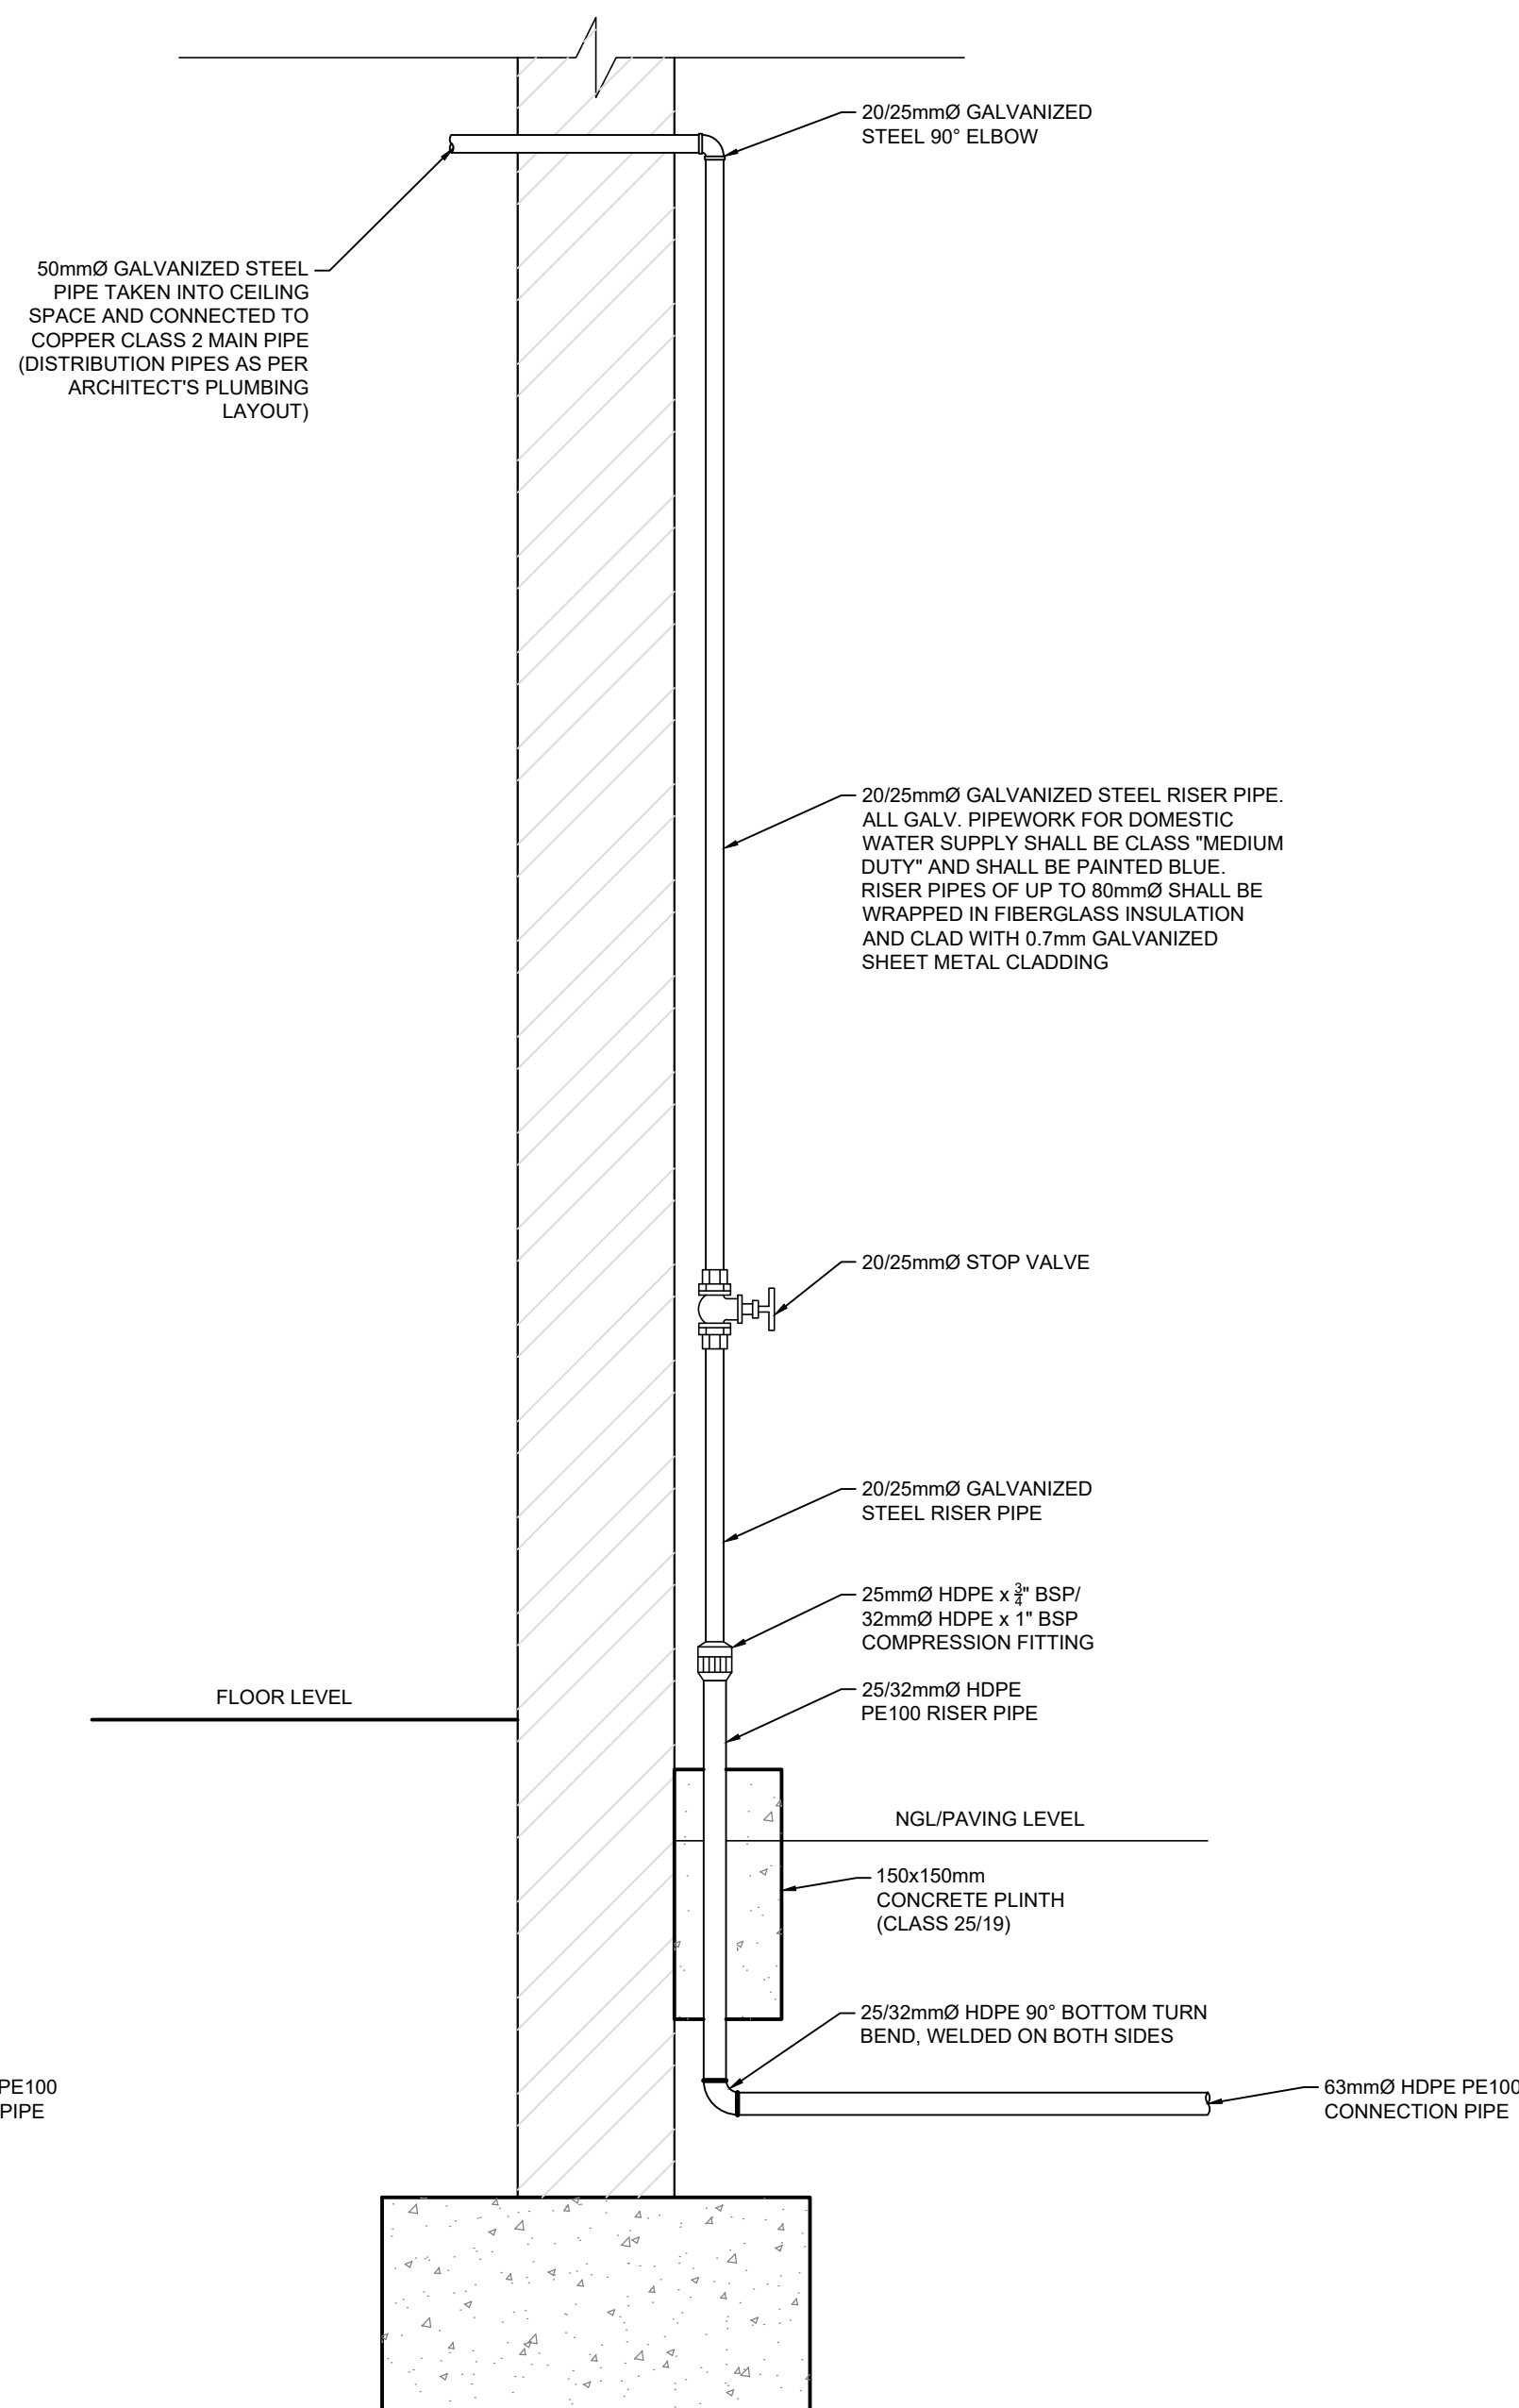

TYPICAL WATER CONNECTION
TO BUILDING (NODE 3 & 22)
1:10



C