



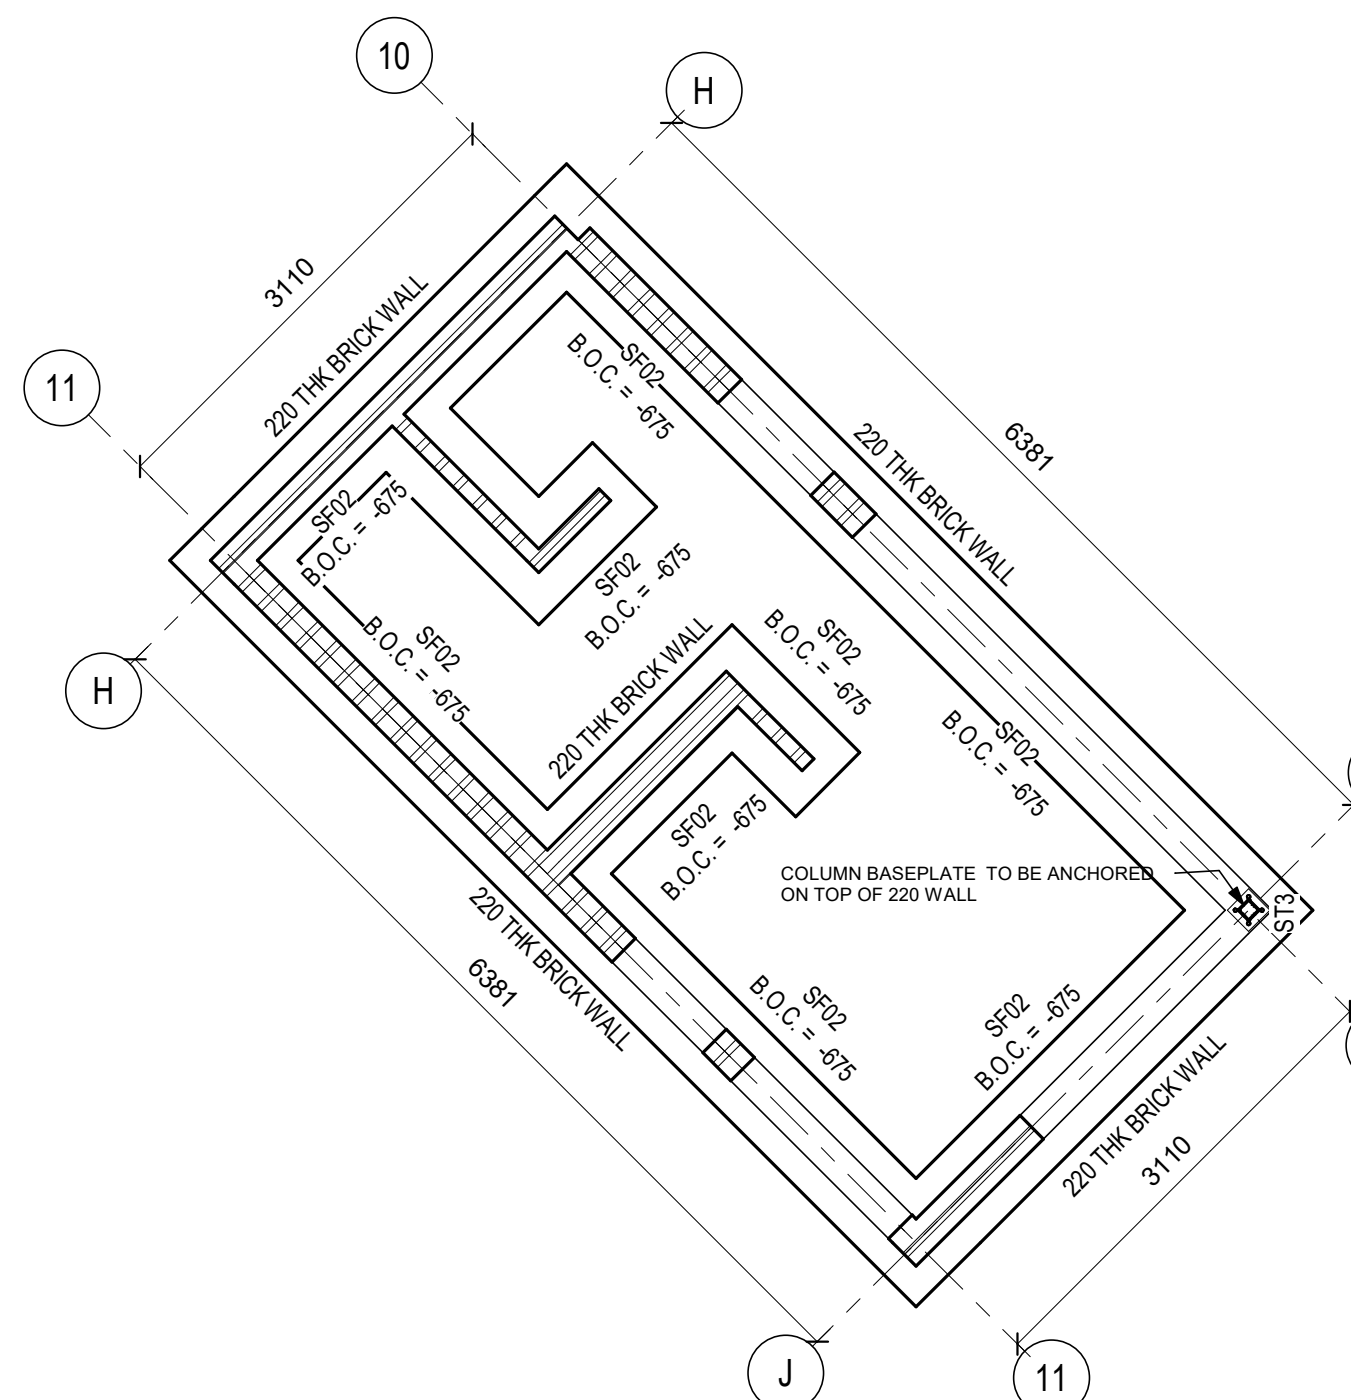


GATEHOUSE - FOUNDATION LAYOUT

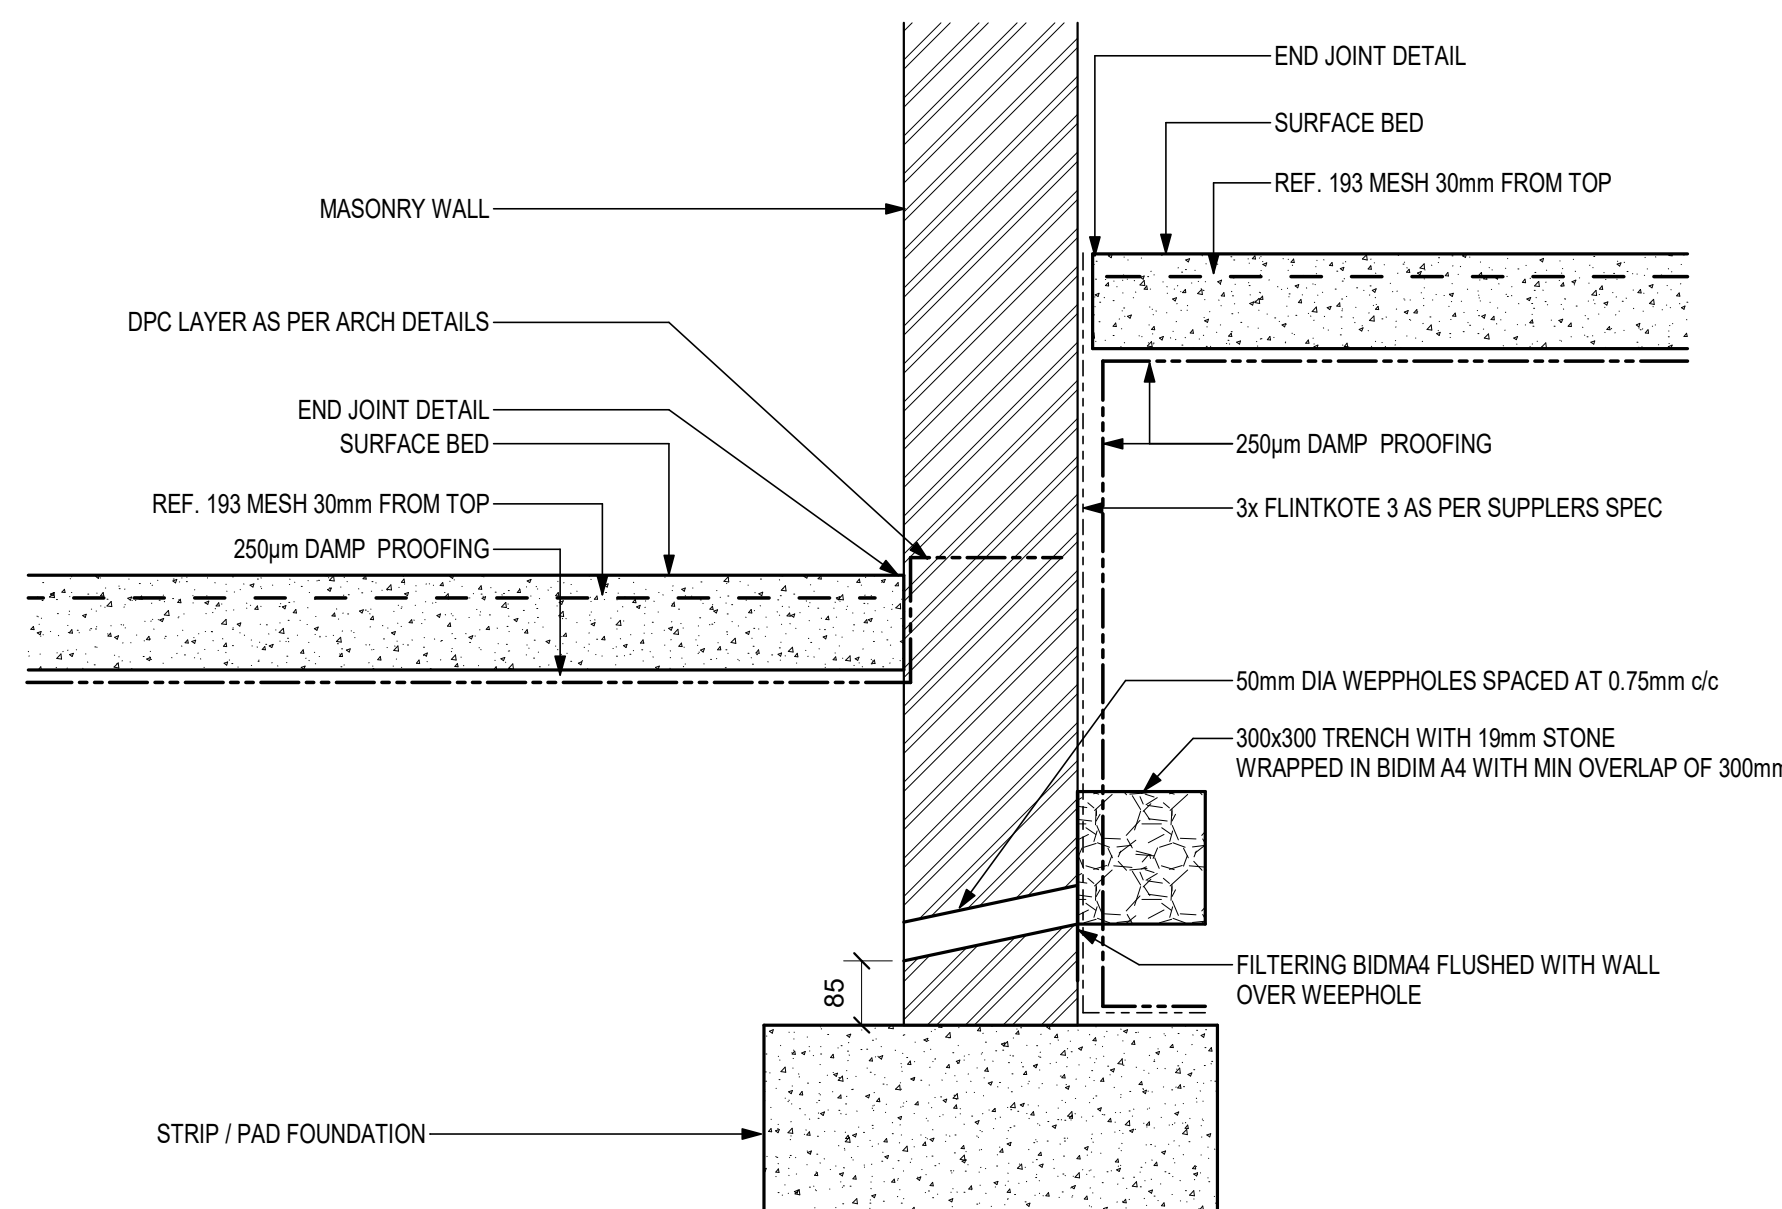


TYPICAL FOUNDATION DETAIL

SCALE 1:10


TYPICAL SURFACE BED STEP DETAIL

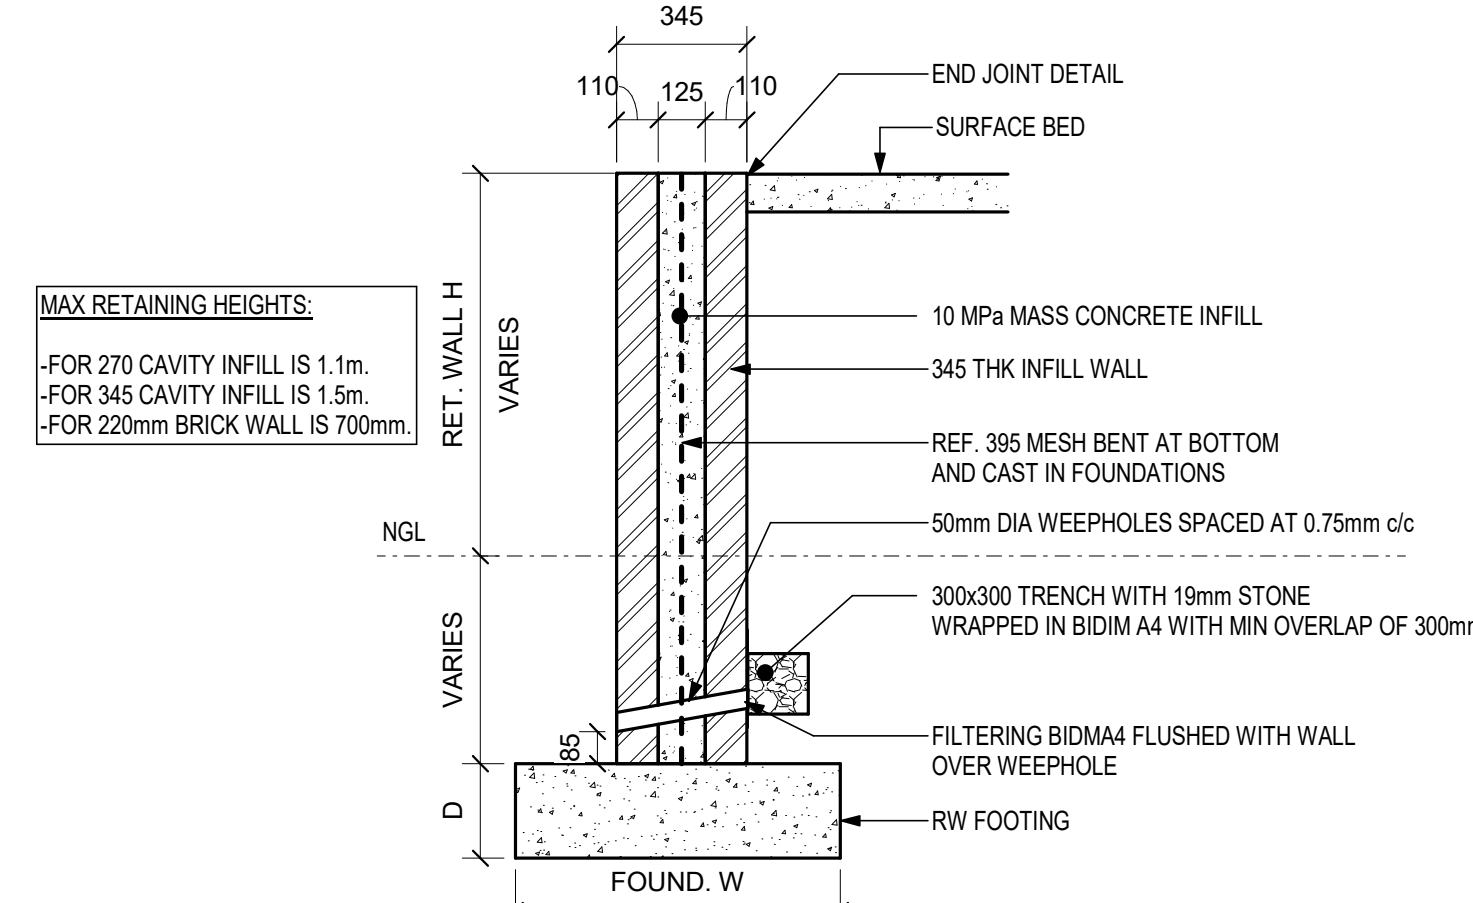

TYPICAL INFILL FOUNDATION RETAINING WALL

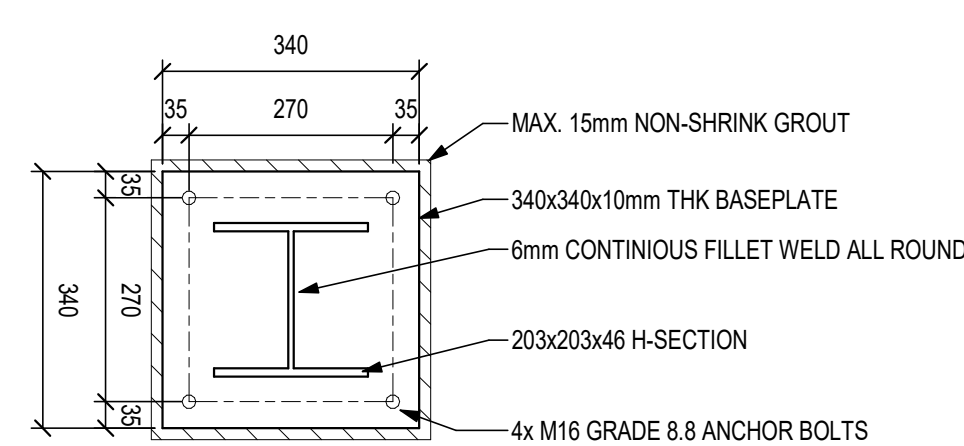


203x203 H-SECTION BASEPLATE DETAIL
SCALE 1:10

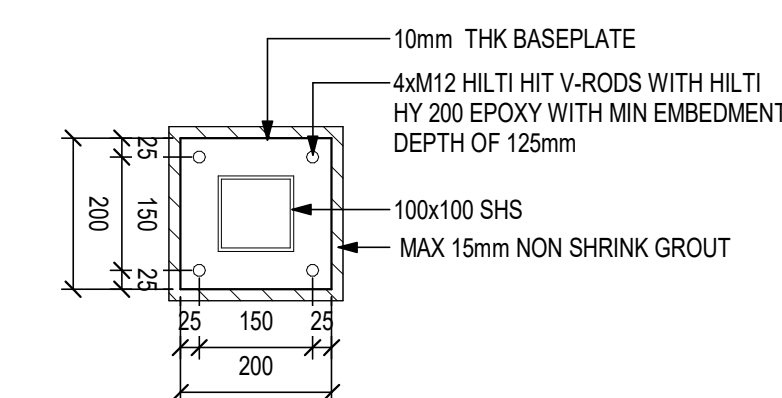


BASEPLATE DETAIL


SCALE 1:10

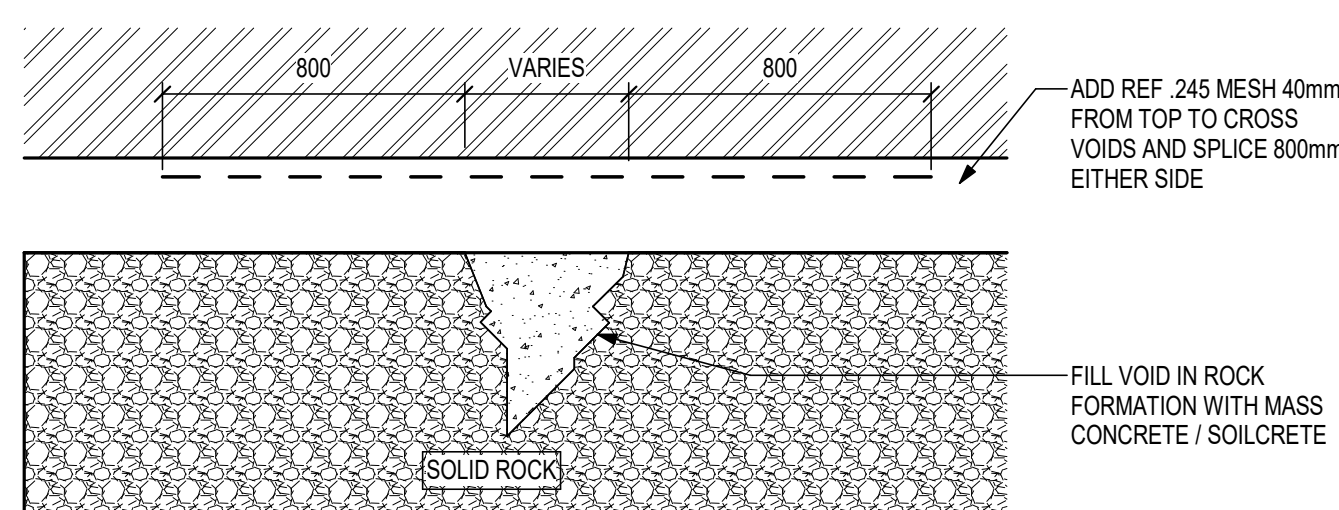


TYPICAL FOUNDATION DETAIL OVER VOID

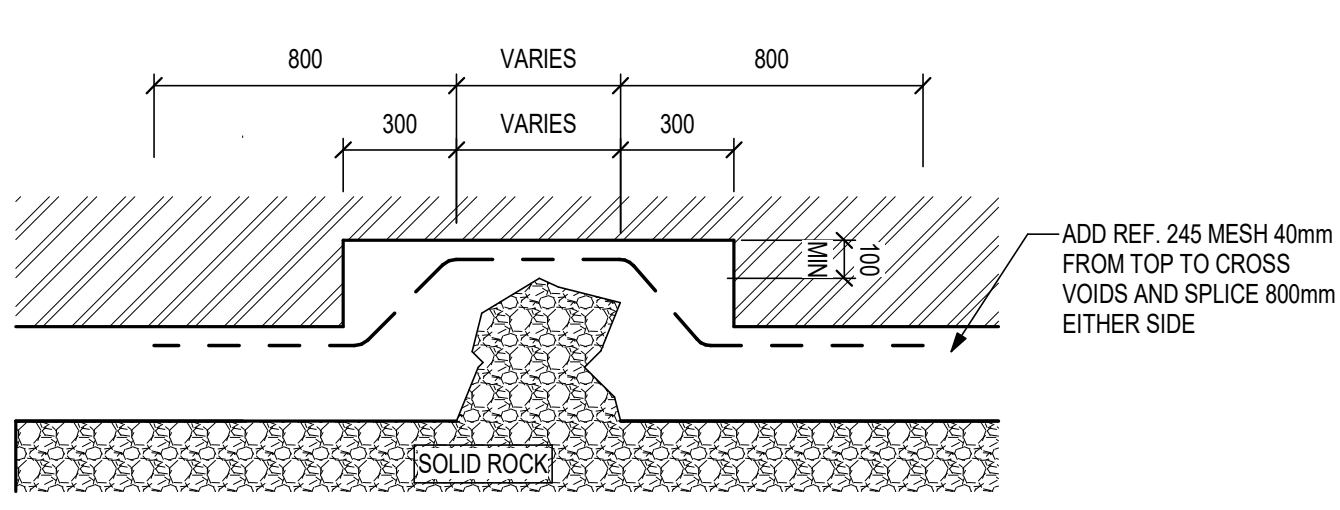

TYPICAL FOUNDATION DETAIL OVER ROCK PROTRUSION

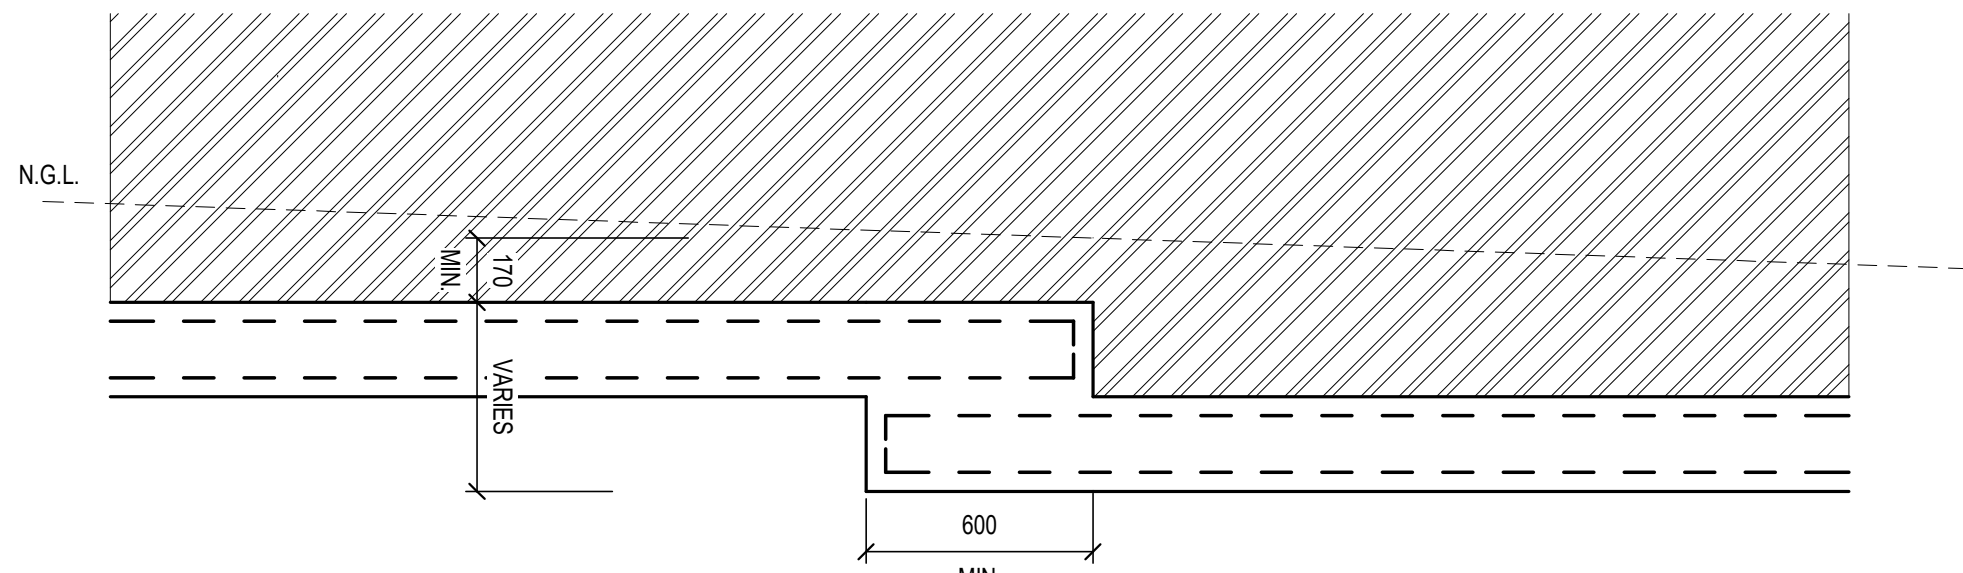

TYPICAL FOUNDATION WALL STEP

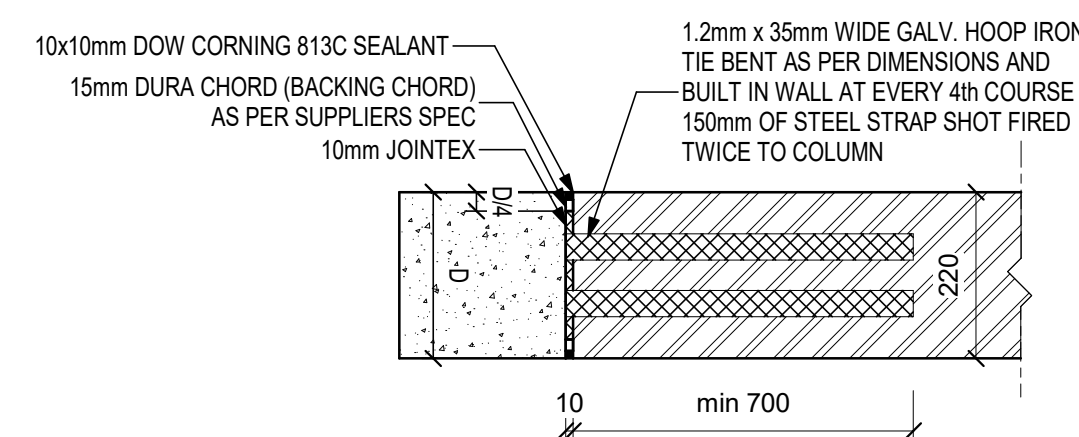

MASONRY WALL TO RC EXPANSION JOINT DETAIL

GENERAL NOTES:

1. ALL CIVIL WORKS TO COMPLY WITH S.A.N.S 1000 ACCURACY LEVEL 1.
2. ALL CONSTRUCTION WORKS TO FOLLOW DIMENSIONS ONLY.
3. ANY DISCREPANCIES ON A DRAWING SET TO BE BROUGHT TO THE ATTENTION OF THE ARCHITECT IMMEDIATELY AFTER ANY WORK.
4. THE CONTRACTOR IS TO MAINTAIN A FULL SET OF DRAWINGS ON SITE.
5. THE CONTRACTOR IS TO COMPLY WITH ALL CITY AND STATE CONTRACT SPECIFICATIONS.
6. THE CONTRACTOR IS TO VERIFY ALL DIMENSIONS AND LEVELS ON SITE.
7. THE CONTRACTOR IS TO BE RESPONSIBLE BY THE RESPONSIBLE ENGINEER PRIOR TO CASTING OF ANY CONCRETE.

NOTE:

THE CONTRACTOR SHALL ADHERE TO THE FOLLOWING CODES DURING CONSTRUCTION AS APPLICABLE: SANS 2001 CONSTRUCTION WORKS; SANS 1005 CONSTRUCTION WORKS (MAJOR WORKS); PART C02: CONSTRUCTION WORKS (MINOR WORKS); PART C03: INSTALLATION OF GLAZING IN WINDOW; PART C04: MASONRY WORK; PART C05: STRUCTURAL STEELWORK; PART C06: STRUCTURAL CONCRETE; PART C07: STRUCTURAL TIMBERWORK (FLOORING); PART C08: STRUCTURAL TIMBERWORK (ROOFING); PART D01: GEMENT PLUMBING; SANS 10105 ACCURACY IN BUILDINGS; AND ANY APPLICABLE CITY, STATE OR TOLERENCE SHALL APPLY UNLESS OTHERWISE NOTED.

ONE COPY OF EACH OF THESE CODES SHALL BE KEPT ON SITE AND SHALL BE AVAILABLE TO THE ENGINEER FOR REVIEW AND RECORD.

FOOTINGS

F1: 2.0x2.0x0.5 PAD FOOTING
F2: 1.0x1.0x0.4 PAD FOOTING
SF01: 750x250 DP STRIP FOOTING
SF02: 600x250 DP STRIP FOOTING
SF03: 400x250 DP STRIP FOOTING

CONCRETE COLUMNS

S1: 400x400mm RC COLUMN
S2: 230x350mm RC COLUMN

STEEL COLUMN

ST1: 203x203x46 H-SECTION
ST2: 152x152x23 H-SECTION
ST3: 100x100x4 SHS

NOTES / LEGEND

GENERAL

- THE CONTRACTOR IS RESPONSIBLE FOR ENSURING THAT ALL MATERIALS AND WORKMANSHIP CONFORM WITH THE DETAILS AND SPECIFICATIONS SHOWN ON THIS DRAWING, AND ALL RELEVANT SABS SPECIFICATIONS, IRRESPECTIVE OF WHETHER THE ENGINEER HAS INSPECTED THE WORKS ON SITE OR NOT.
- ALL DIMENSIONS AND LEVELS TO BE CHECKED ON SITE AND CORRELATED WITH THE ENGINEER'S DRAWINGS BEFORE CONSTRUCTION COMMENCES.
- NO SCALING WITH SCALE RULER FROM THE DRAWING IS PERMITTED. THE CONTRACTOR MUST ENSURE THAT HE GETS THE CORRECT DIMENSIONS FROM THE ENGINEER BEFORE CONSTRUCTION COMMENCES.

ISSUE DATE:	DRAWING SIZE:	REVISION:
2026-03-13	A0	0
	PRELIMINARY	
	INFO ONLY	
	FOR TENDER	
X	FOR CONSTRUCTION	
	AS-BUILT	

APPROVED BY COUNCIL / CLIENT

CITY ENGINEER / CLIENT	REG. NO.	DATE
------------------------	----------	------

AMENDMENTS CODE	
A,B,C... : BEFORE TENDER	IA : BY CLIENT
T0 ... : TENDER DRAWING	IB : BY ARCHITECT
0,1,2... : AFTER TENDER	IC : BY MECHANICAL OR ELECTRICAL
Z ... : AS BUILT	ID : BY EMI
	IE : BY OTHER ()

COPYRIGHT

THIS DRAWING IS THE PROPERTY OF BVA - CONSULTING ENGINEERS
IS PRIVATE AND CONFIDENTIAL AND IS SUPPLIED ON THE EXPRESS
UNDERSTANDING
THAT IT IS NOT TO BE USED FOR ANY PURPOSE OR COPIED OR COMMUNICATED TO
ANY PERSON WITHOUT THE WRITTEN PERMISSION OF THE PROPRIETORS.

DATE	INITIAL	NO.	DESCRIPTION OF REVISION
2025-03-13	JTM	0	ISSUED FOR CONSTRUCTION

OFFICES			
PROVINCE	OFFICE		E-MAIL
Free State	Central	(051) 447-2137	bf@evf.co.za
Visit or contact us online at www.belgroup.co.za			



CLIENT

DEPARTMENT OF HEALTH
NORTHERN CAPE PROVINCE

PROJECT

UPGRADE AND
REFURBISHMENT OF LOGOBATE
PHC

DRAWING TITLE

FOUNDATION LAYOUT

APPROVED BY SVI

JJ HAEFELE	20190844	2026-03-13
ENGINEER/TECHNOLOGIST	REG. NO.	DATE

SCALE	As indicated	DRAWN	JTM
DESIGNED	JTM	CHECKED	JJH
PLAN NUMBER		REVISION NO.	DATE SAVED

DWG. TO BE READ IN CONJUNCTION WITH

-3556S-200-G01
-3556S-201-02/0