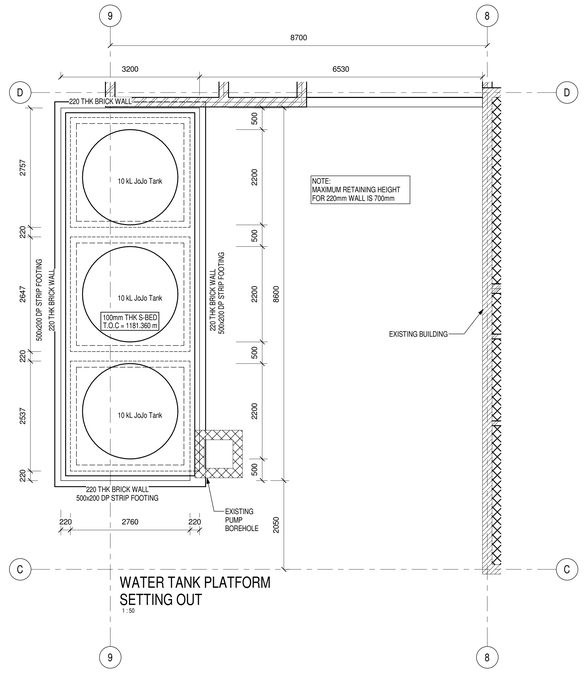

WATER TANK PLATFORM SETTING OUT

1:50

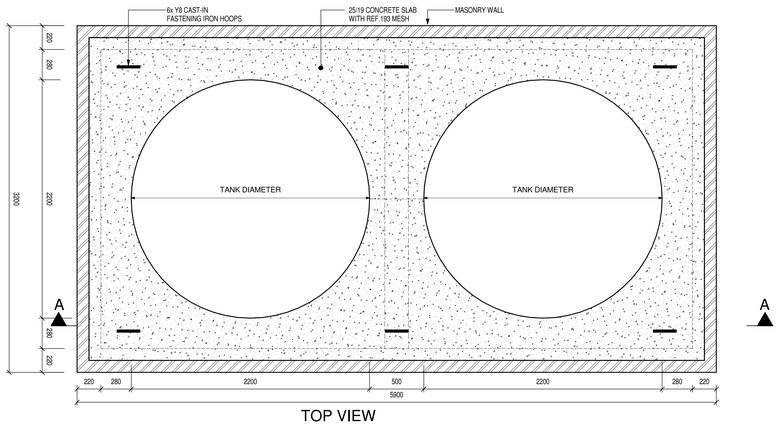

TOP VIEW

SCALE 1:20

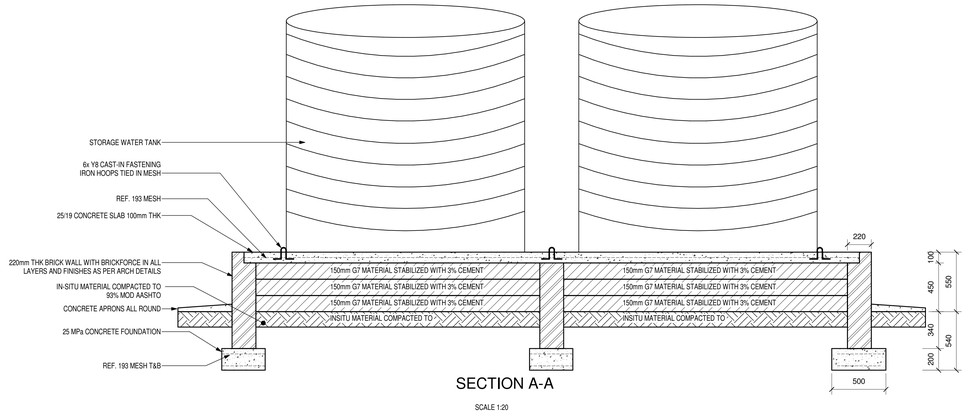

SECTION A-A

SCALE 1:20

WATER STORAGE TANK BASE TYPICAL DETAILS

1 : 20

GENERAL NOTES:
1. ALL CIVIL WORKS TO COMPLY WITH S.A.N.S. 1200 ACCURACY LEVEL 9.
2. DO NOT SCALE ANY DRAWINGS, WORK TO FIGURED DIMENSIONS ONLY.
3. ANY DISCREPANCIES ON THIS DRAWING TO BE BROUGHT TO THE ENGINEERS ATTENTION PRIOR TO IMPLEMENTATION OF ANY WORK.
4. THE CONTRACTOR IS TO MAINTAIN A FULL SET OF DRAWINGS ON SITE.
5. THIS DRAWING IS TO BE READ IN CONJUNCTION WITH THE CONTRACT SPECIFICATIONS.
6. THE CONTRACTOR IS TO VERIFY ALL DIMENSIONS AND LEVELS ON SITE.
7. ALL EXCAVATIONS TO BE INSPECTED BY THE RESPONSIBLE ENGINEER PRIOR TO CASTING OF ANY CONCRETE.

NOTE :
THE CONTRACTOR SHALL ADHERE TO THE FOLLOWING CODES DURING CONSTRUCTION AS APPLICABLE: SANS 2001 CONSTRUCTION WORKS:
PART CC1: CONCRETE WORKS (STRUCTURAL)
PART CC2: CONCRETE WORKS (MINOR WORKS)
PART CO1: INSTALLATION OF GLAZING IN WINDOW
PART CM1: MASONRY WALLING
PART CS1: STRUCTURAL STEELWORK
PART CT1: STRUCTURAL TIMBERWORK (FLOORING)
PART CT5: STRUCTURAL TIMBERWORK (ROOFING)
PART BM1: CEMENT PLASTER
SANS 1011 PART 1: GENERAL
GRADE II PERMISSIBLE DEVIATION / TOLERANCE SHALL APPLY UNLESS OTHERWISE NOTED.
ONE COPY OF EACH OF THESE CODES SHALL BE KEPT ON SITE AND SHALL BE MADE AVAILABLE TO THE ENGINEER ON REQUEST.

NOTES / LEGEND

GENERAL

- THE CONTRACTOR IS RESPONSIBLE FOR ENSURING THAT ALL MATERIALS AND WORKMANSHIP CONFORM WITH THE DETAILS AND SPECIFICATIONS SHOWN ON THIS DRAWING, AND ALL RELEVANT SABS SPECIFICATIONS, IRRESPECTIVE OF WHETHER THE ENGINEER HAS INSPECTED THE WORKS ON SITE OR NOT.
- ALL DIMENSIONS AND LEVELS TO BE CHECKED ON SITE AND CORRELATED WITH THE ENGINEER'S DRAWINGS BEFORE CONSTRUCTION COMMENCES.
- NO SCALING WITH SCALE RULER FROM THE DRAWING IS PERMITTED. THE CONTRACTOR MUST ENSURE THAT HE GETS THE CORRECT DIMENSIONS FROM THE ENGINEER BEFORE CONSTRUCTION COMMENCES.

ISSUE DATE:	DRAWING SIZE:	REVISION:
2025-11-12	A0	0

	PRELIMINARY
	INFO ONLY
	FOR TENDER
X	FOR CONSTRUCTION
	AS-BUILT

APPROVED BY COUNCIL / CLIENT.

CITY ENGINEER / CLIENT — REG. NO. — DATE

AMENDMENTS CODE

A,B,C.../ : BEFORE TENDER
T0 / : TENDER DRAWING
0,1,2.../ : AFTER TENDER
Z / : AS BUILT

/A : BY CLIENT
/B : BY ARCHITECT
/C : BY MECHANICAL OR ELECTRICAL
/D : BY BVI
/E : BY OTHER ( )

COPYRIGHT
THIS DRAWING IS THE PROPERTY OF BVI - CONSULTING ENGINEERS IS PRIVATE AND CONFIDENTIAL AND IS SUPPLIED ON THE EXPRESS UNDERSTANDING
THAT IT IS NOT TO BE USED FOR REPRODUCTION OR COPIED OR COMMUNICATED TO ANY PERSON WITHOUT THE WRITTEN PERMISSION OF THE PROPRIETORS.

DATE	INITIAL	NO.	DESCRIPTION OF REVISION
2025-11-12	JJH	0	ISSUED FOR CONSTRUCTION

OFFICES

PROVINCE	OFFICE	E-MAIL
Free State	Central (051) 447-2137	bhs@bvifs.co.za

Visit or contact us online at www.bvigroup.co.za

bvi ENGINEERING PROCUREMENT MANAGEMENT
Central Office
Registration No. 1998/018402/07
BBBEE Level 1
CESA

CLIENT

health
Department:
Health
Northern Cape Province

PROJECT

UPGRADE AND REFURBISHMENT OF LOGOBATE PHC

DRAWING TITLE

WATER TANK PLATFORM

APPROVED BY BVI

JJ HAEFELE — 20190844 — 2025-11-12
ENGINEER/TECHNOLOGIST — REG. NO. — DATE

SCALE	As indicated	DRAWN	JJH
DESIGNED	JJH	CHECKED	DF LEUKES

DWG. TO BE READ IN CONJUNCTION WITH:	PLAN NUMBER	REVISION NO.	DATE SAVED
-35566S-200-G01	35566S -203-01	0	2025-11-12