
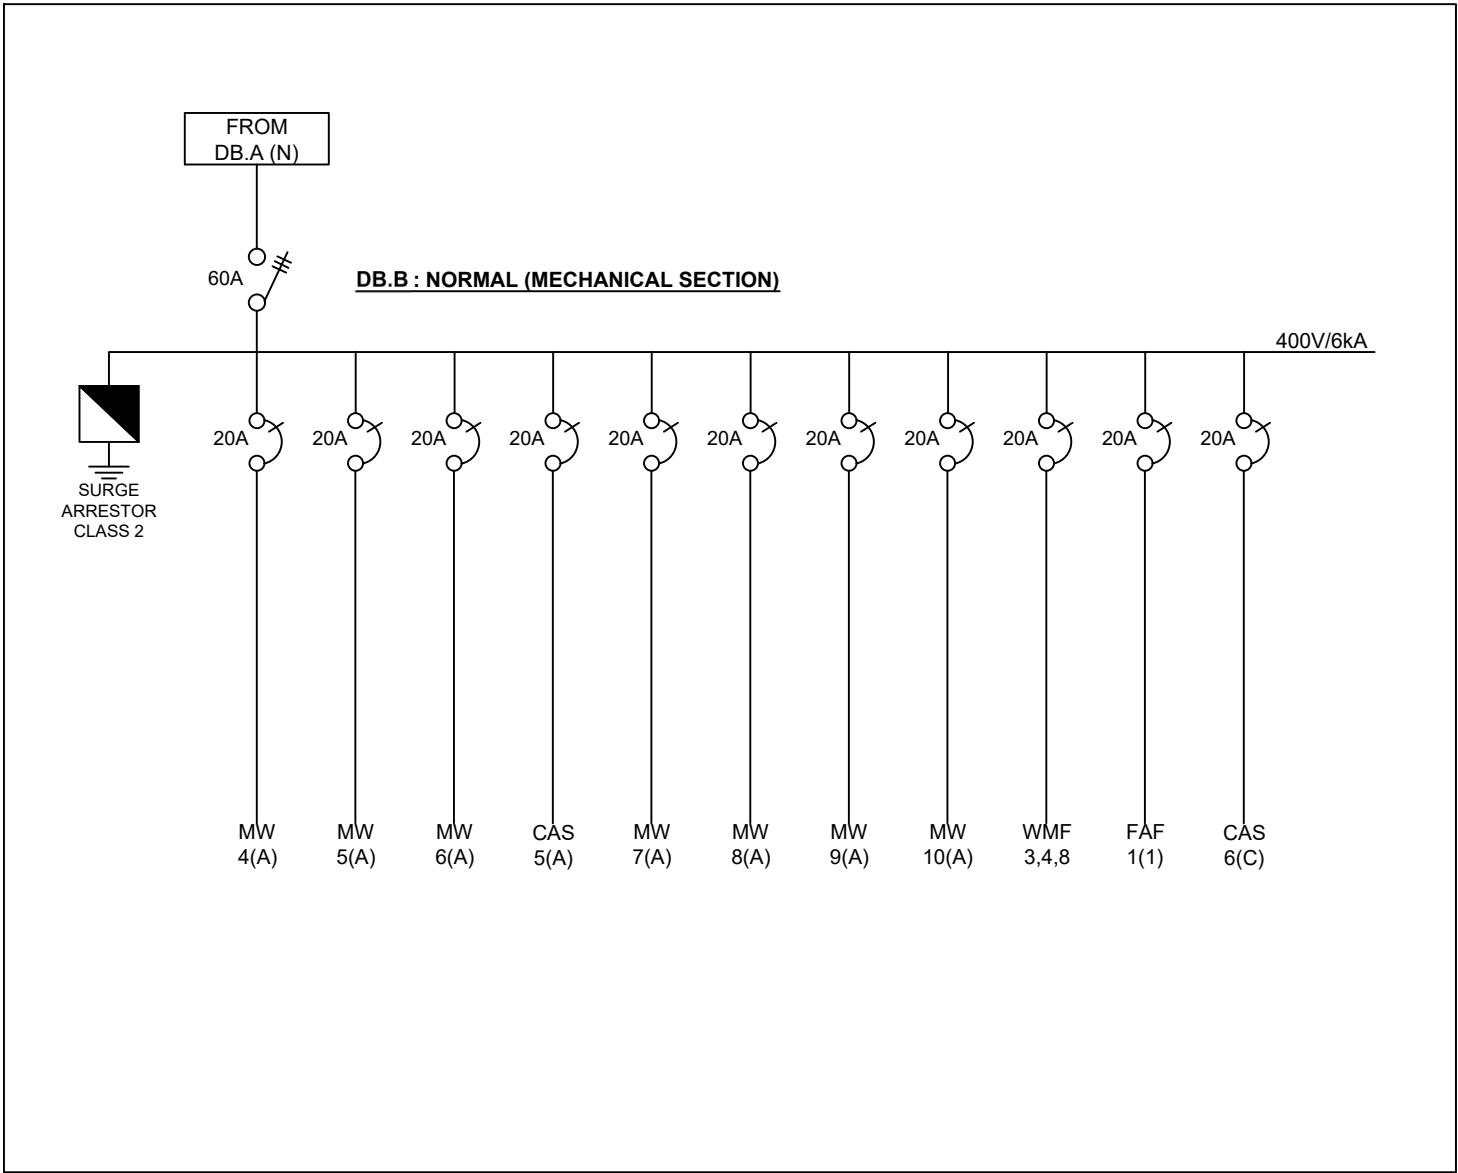
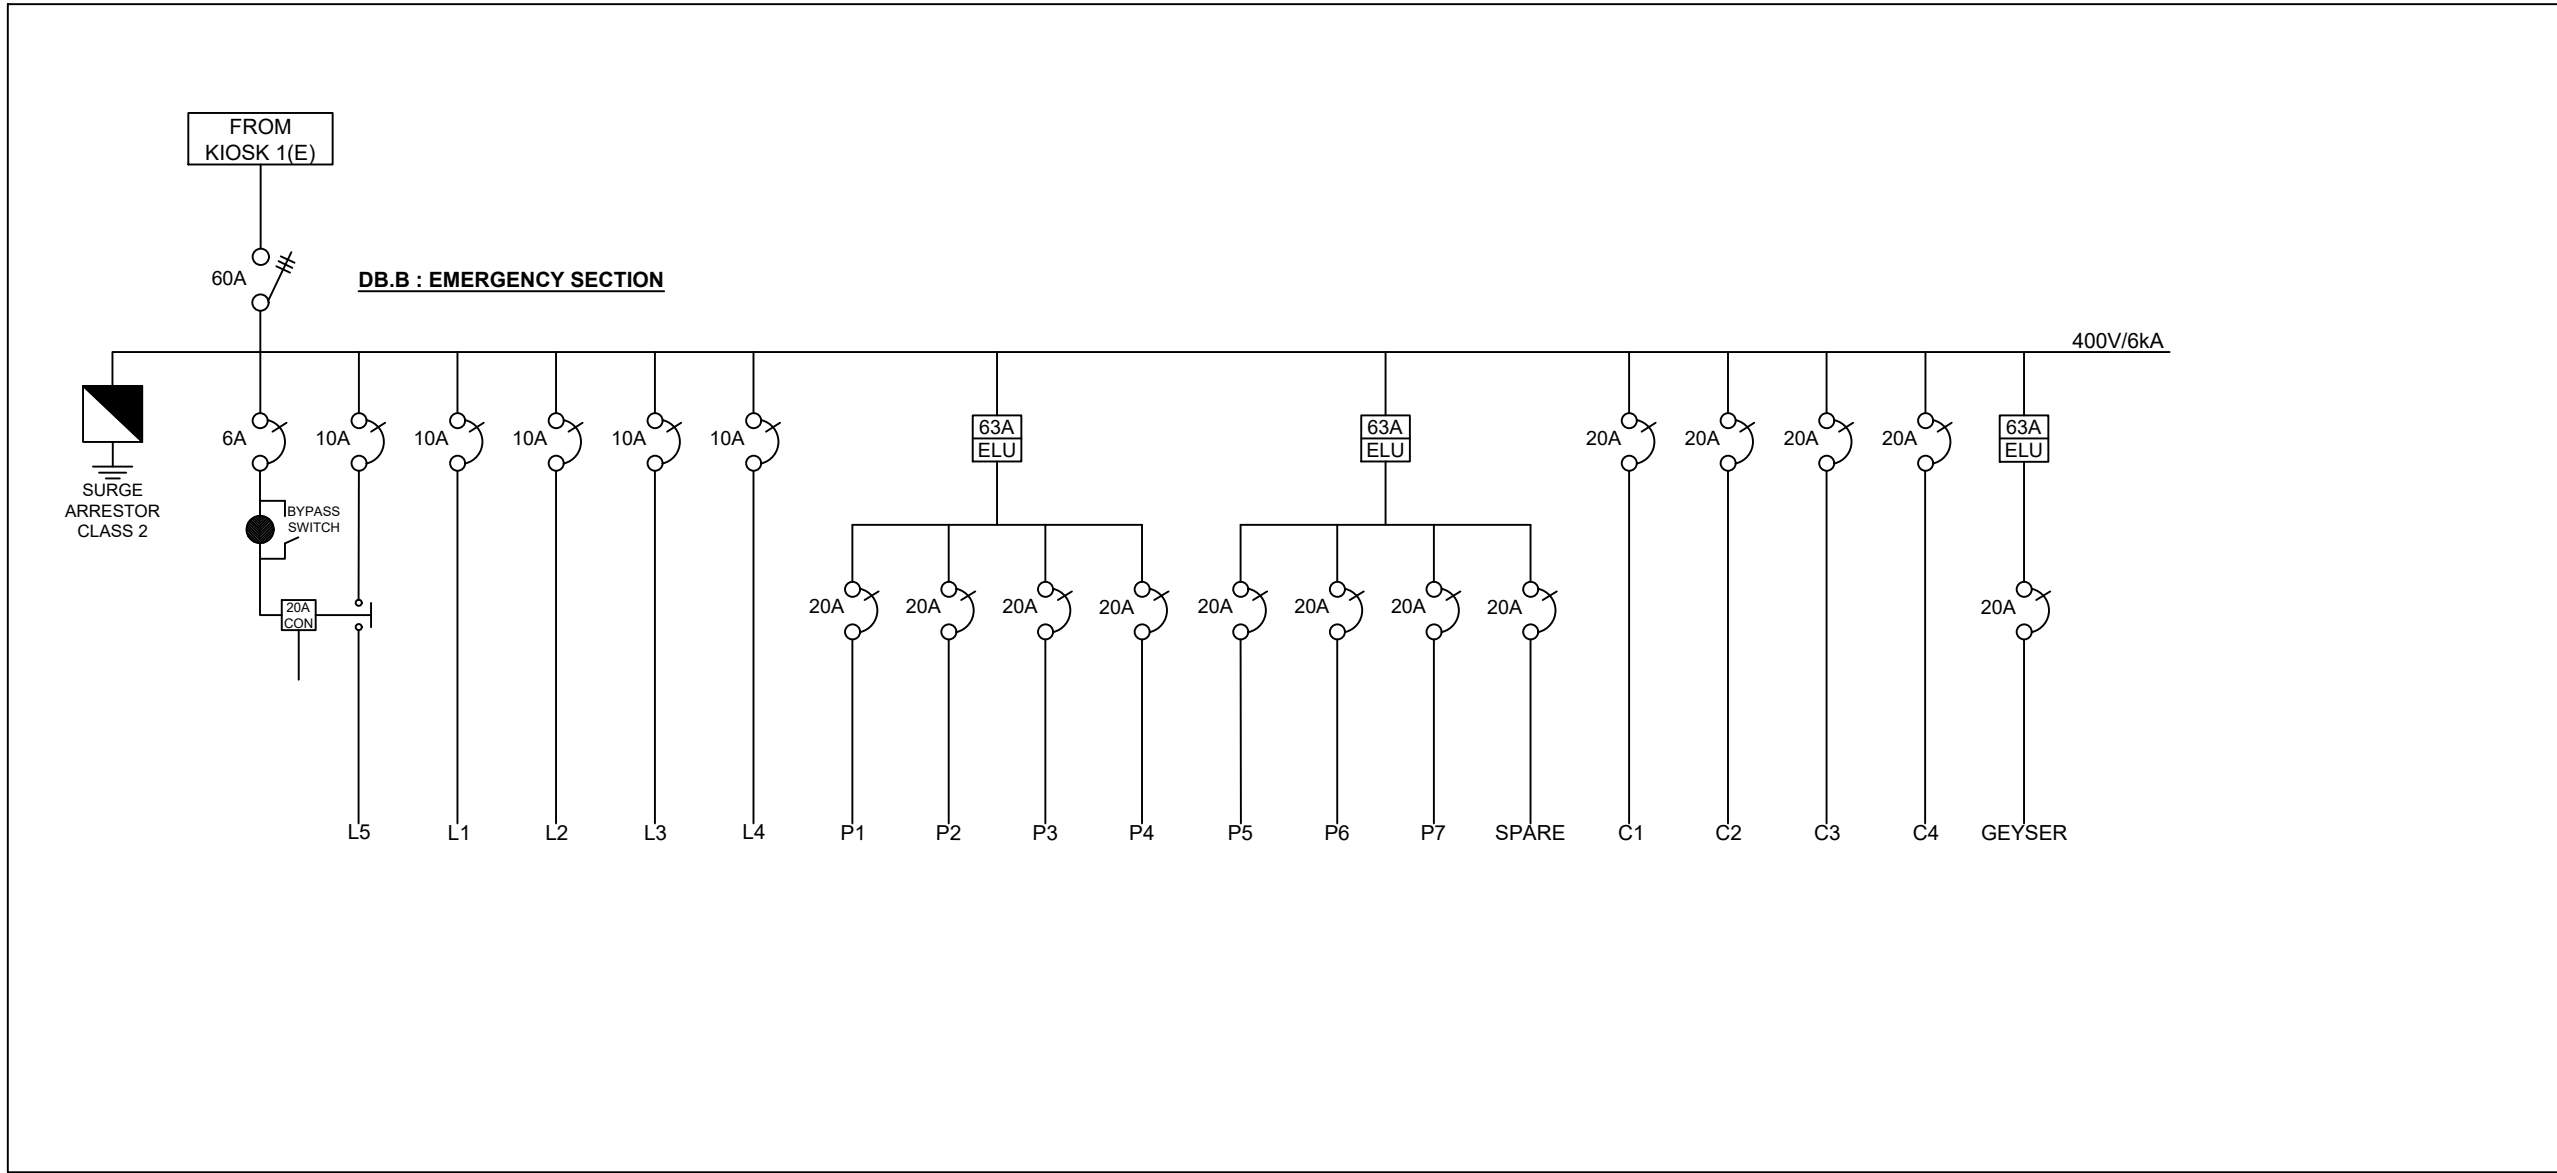
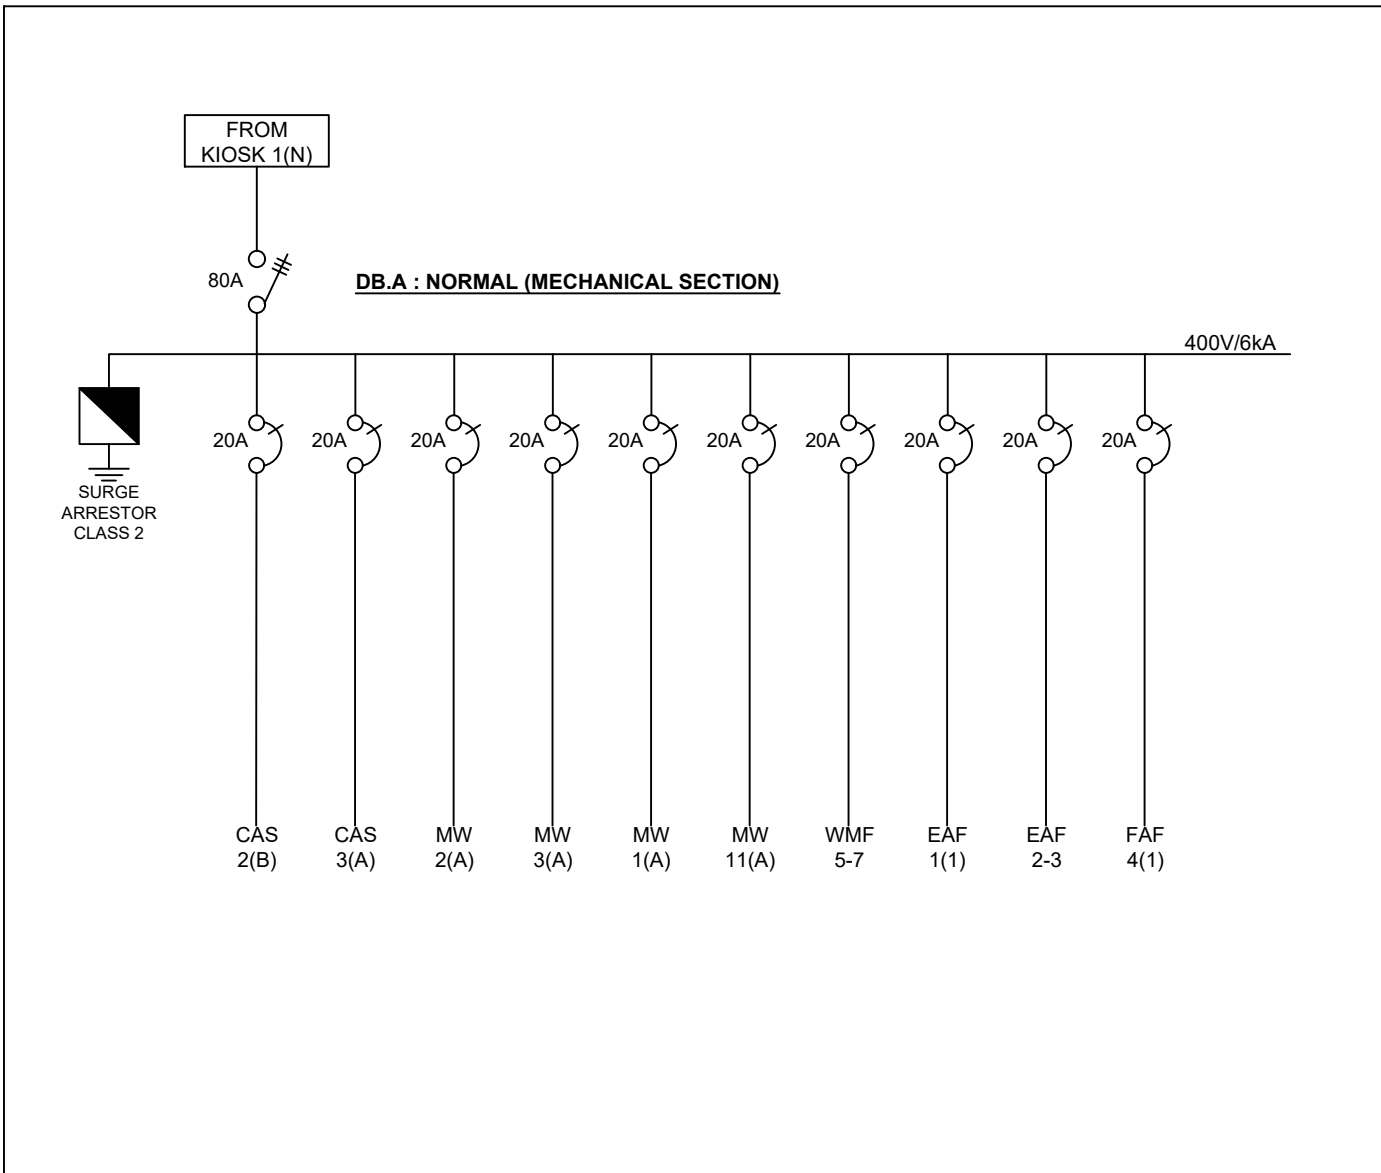
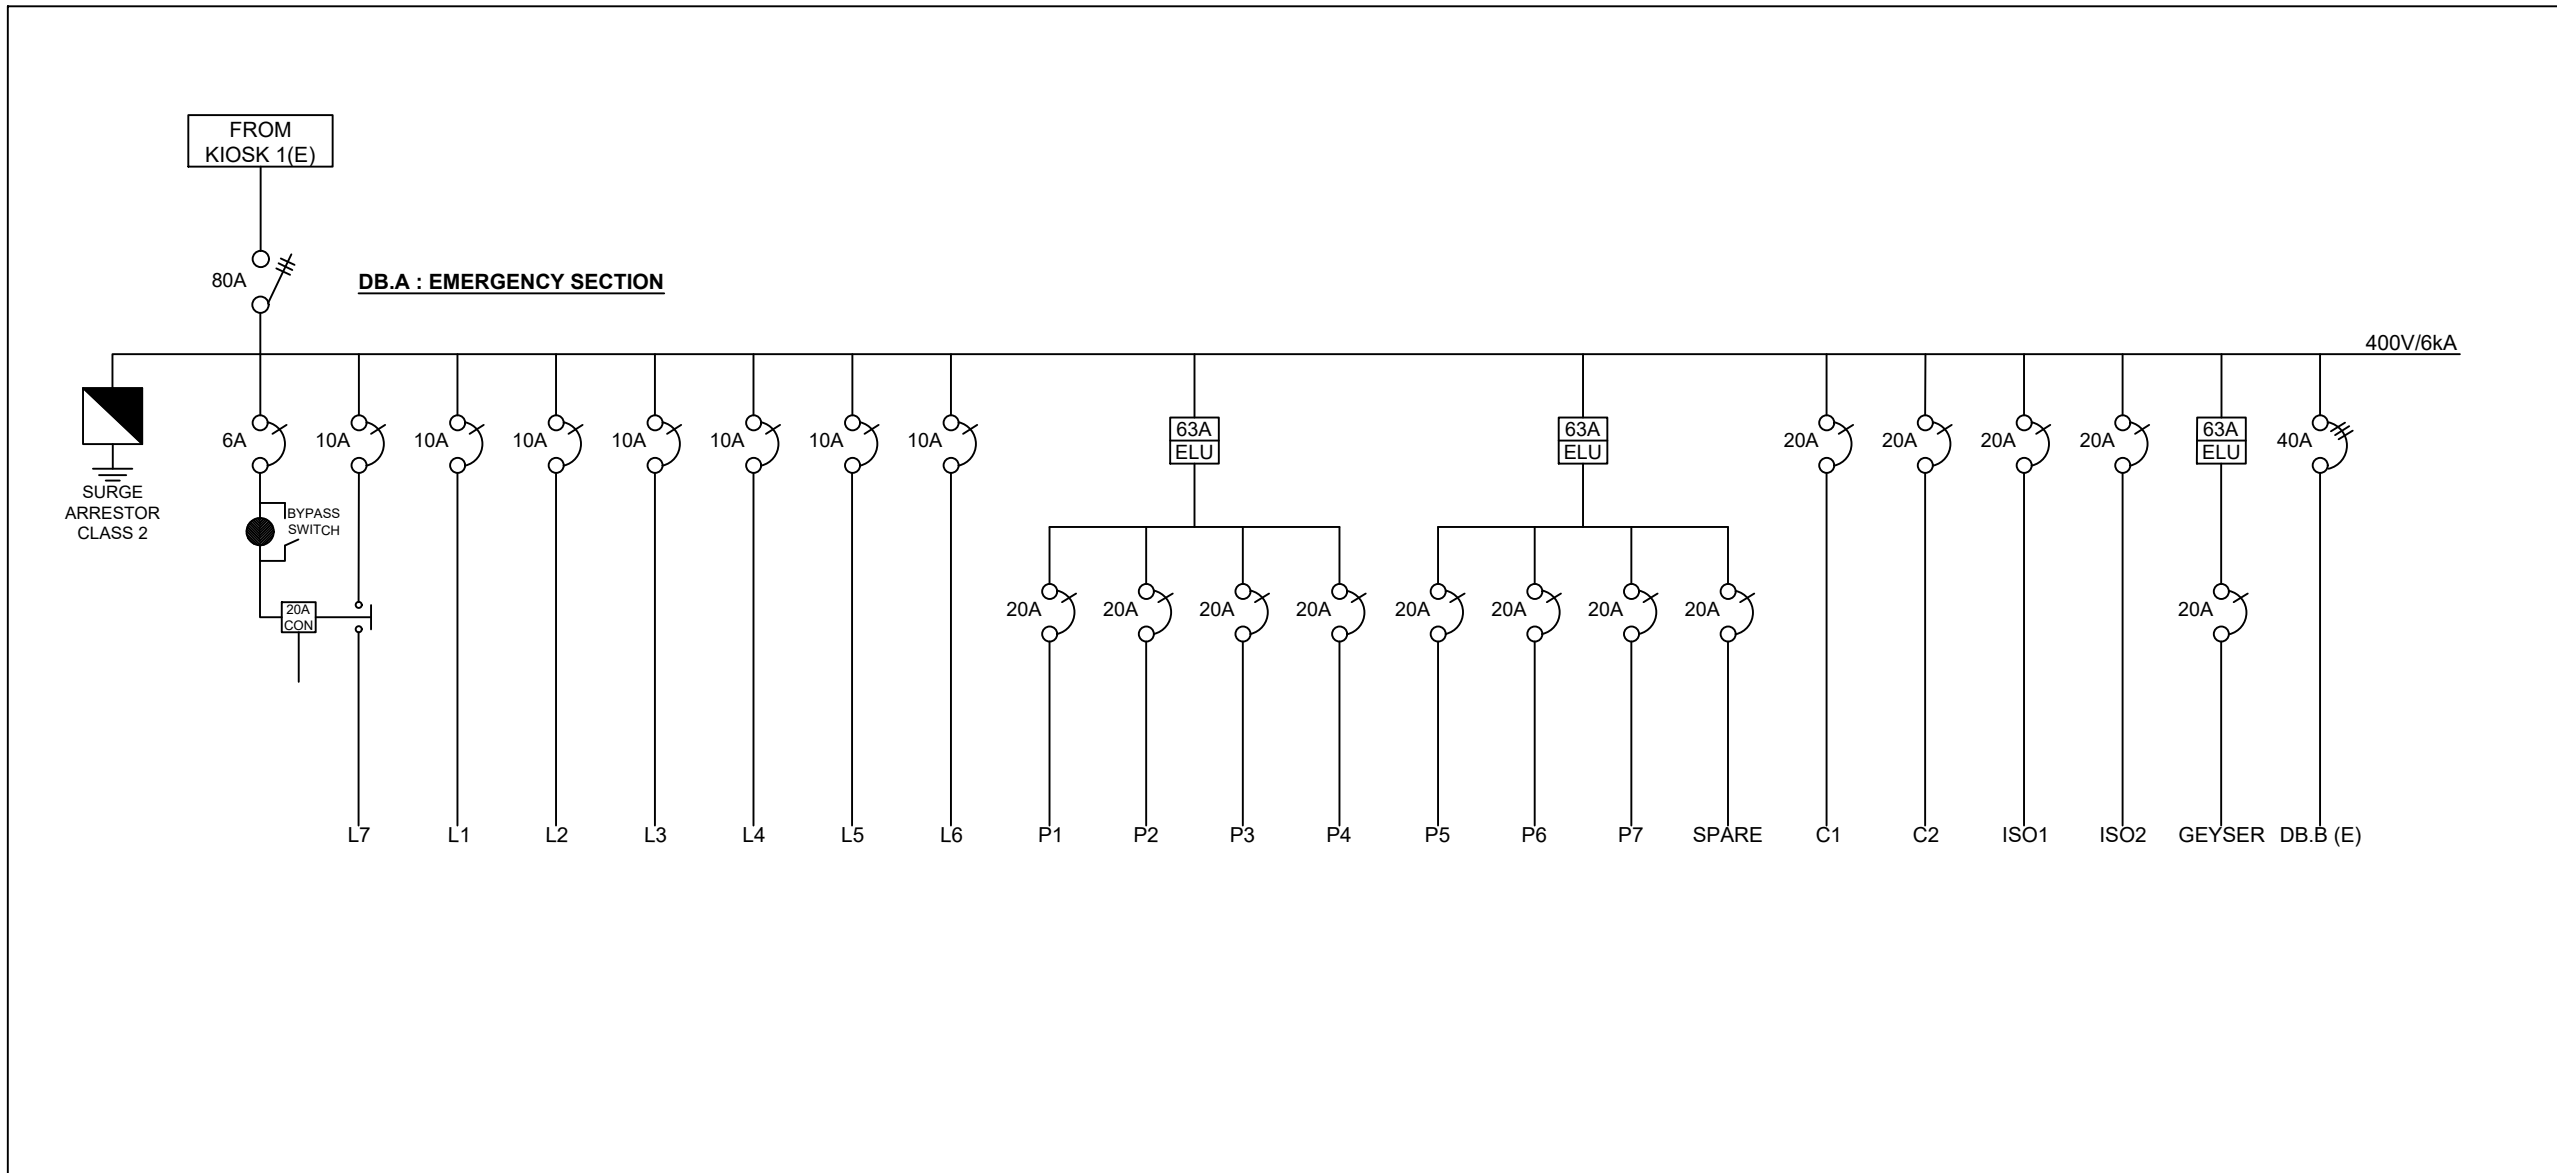
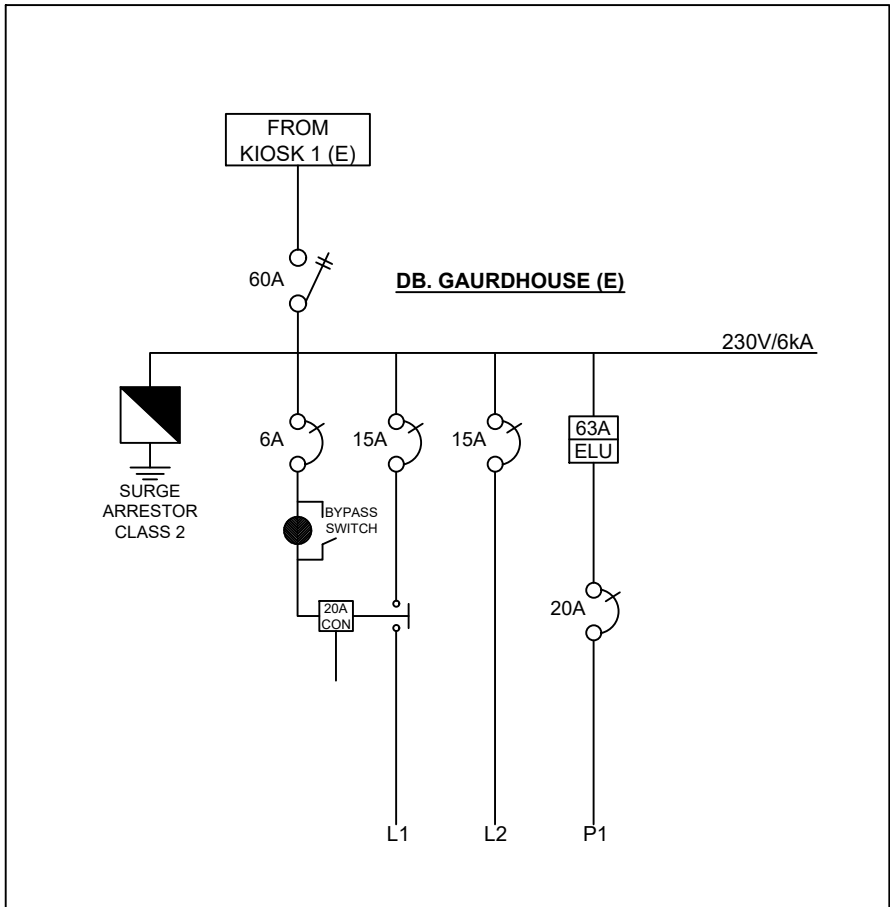


DATE	REV	DESCRIPTION
00-00	0000	0

KIOSK 1: NORMAL & EMERGENCY SECTION

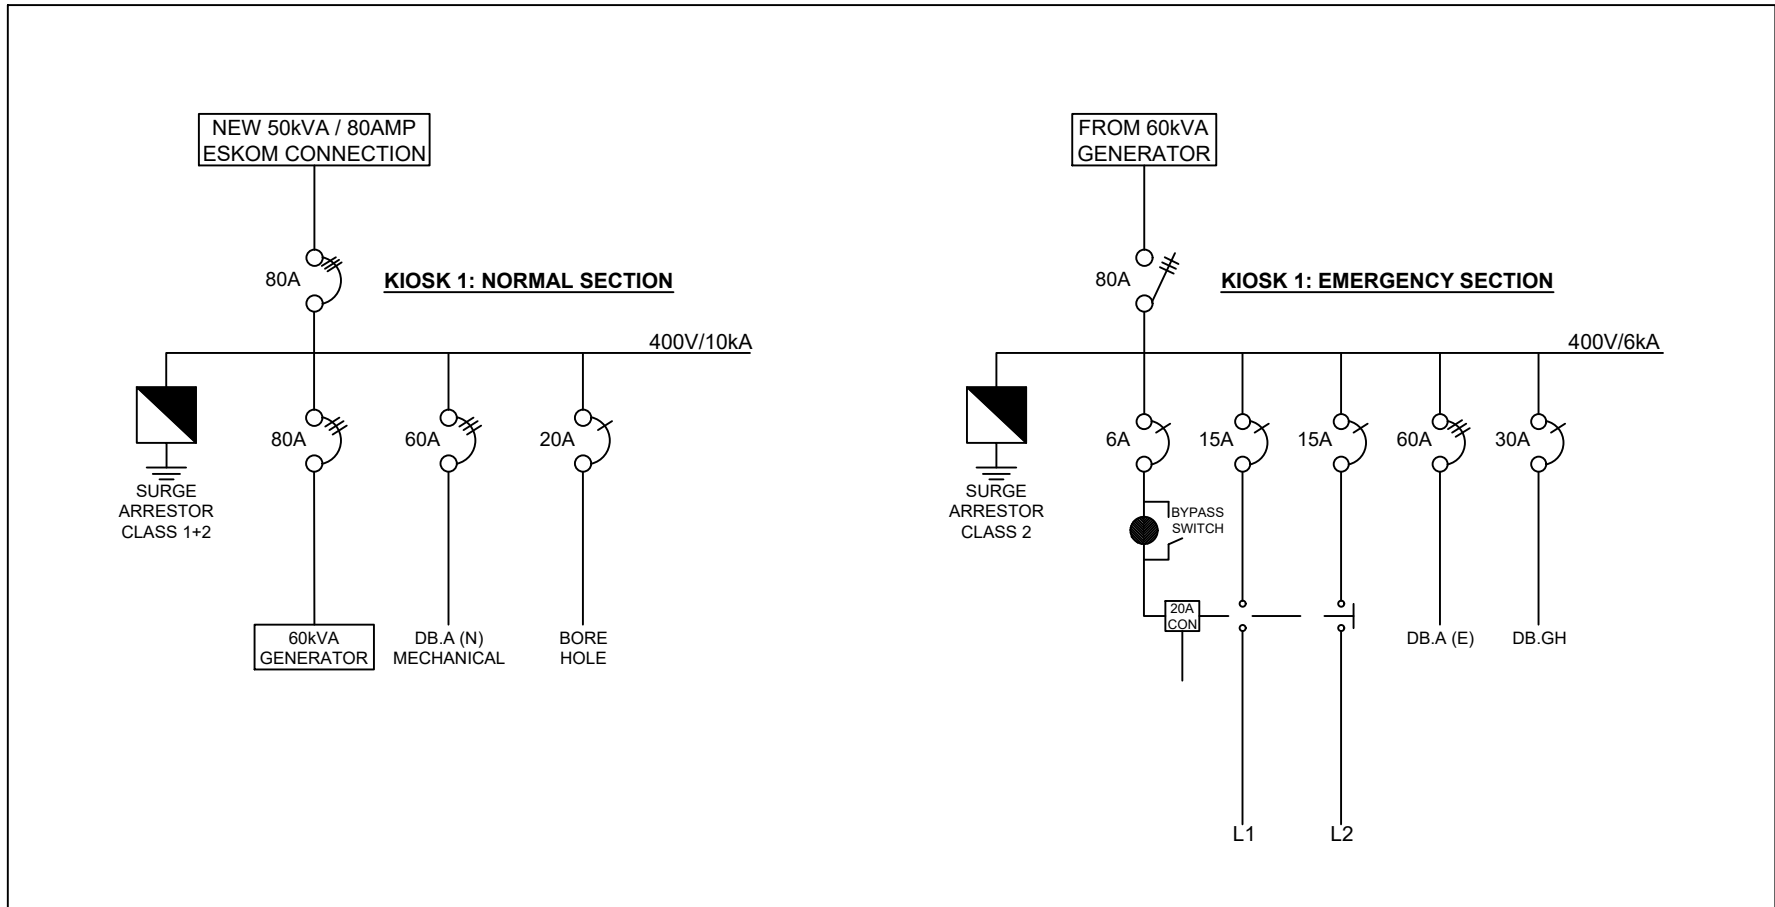

CONCEPT DRAWING	TENDER DRAWING	CONSTRUCTION DRAWING	AS-BUILT DRAWING
☐	☐	☒	☐

PROJECT NOTES	
GENERAL NOTES	
LEGEND	
CONSULTING ENGINEERS	 39 Brebner Street Westdene 9301 e-mail: admin@fceconsultingengineers.co.za
PROJECT TITLE	GLENRED PHC: ADDITIONS & ALTERATIONS TO REMAINDER OF GLENRED 510 NORTHERN CAPE
CLIENT DETAILS	 Province of the NORTHERN CAPE Department of Health
CLIENT APPROVAL	
DRAWING DESCRIPTION	SINGLE LINE LAYOUT
DESIGN	CS. ESTERHUYSEN Pr Tech Eng: 200970285
CHECKED	CS. ESTERHUYSEN Pr Tech Eng: 200970285
SCALE	N.T.S. DRAWN R.M. DATE FEB 2023
PROJECT NUMBER	EE1311B DRAWING NUMBER 6E