
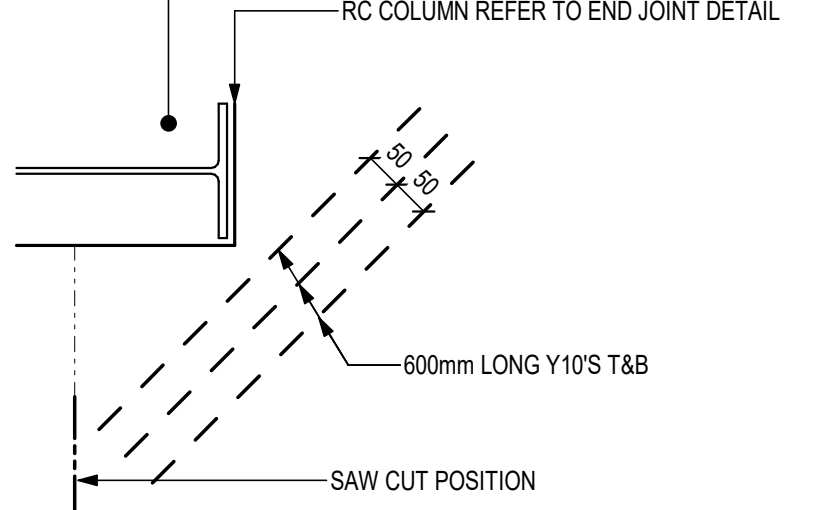
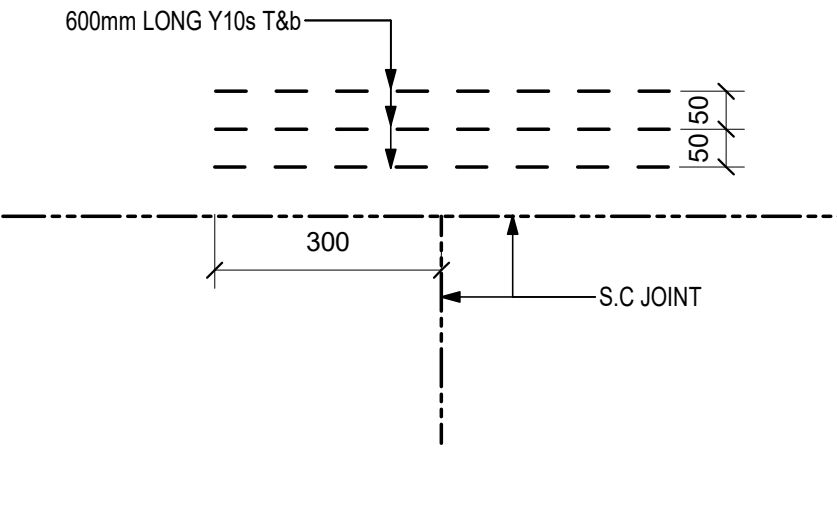
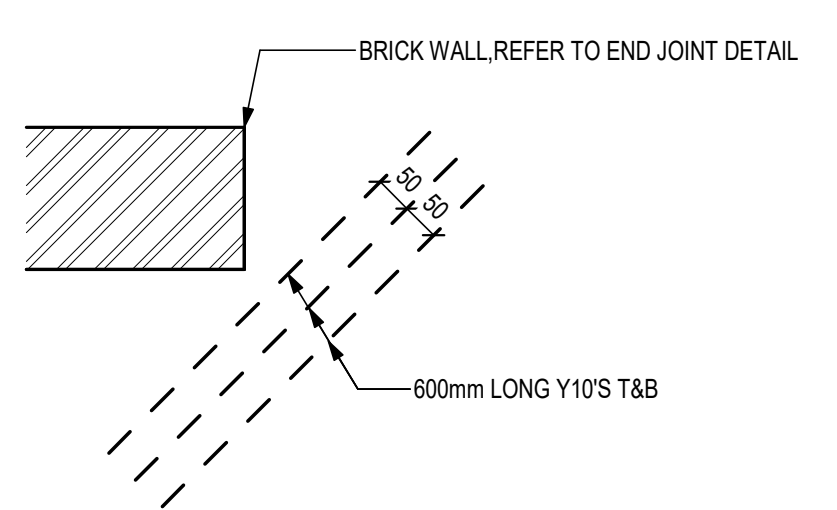
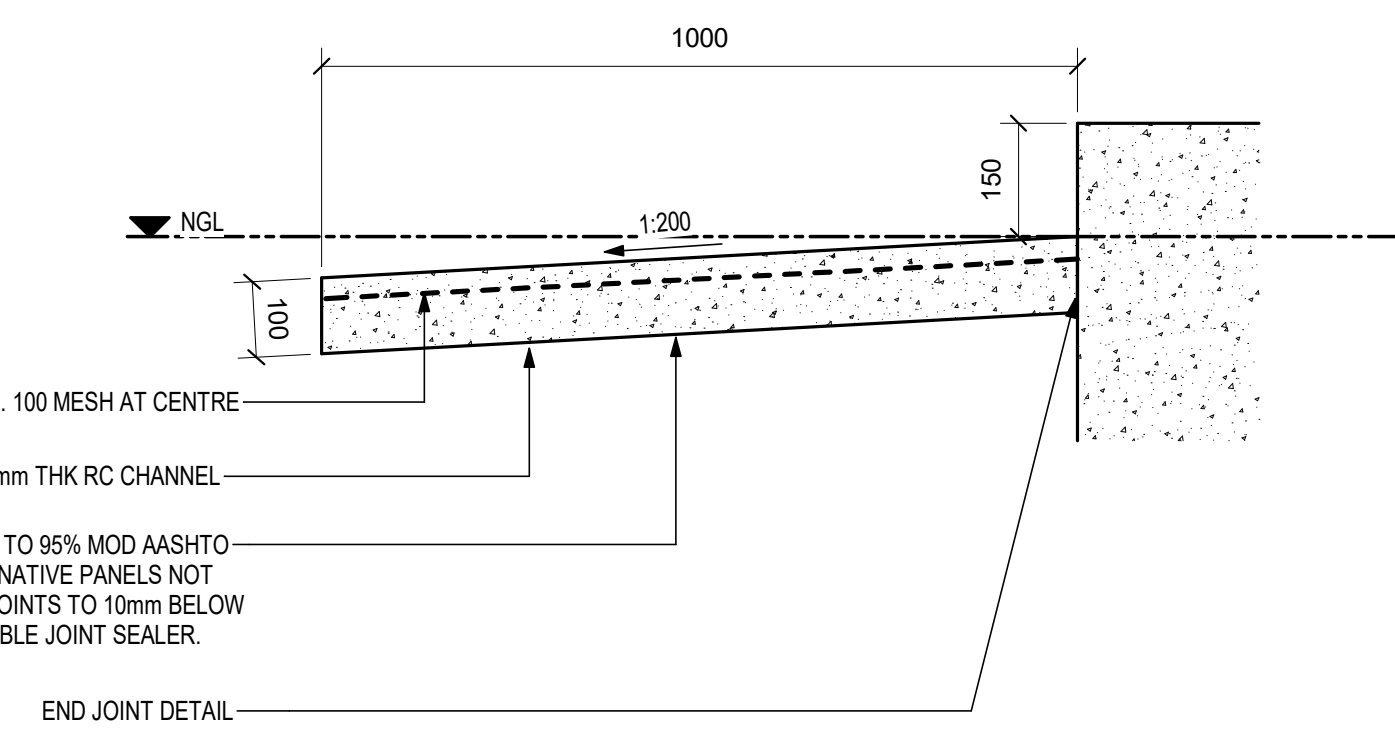
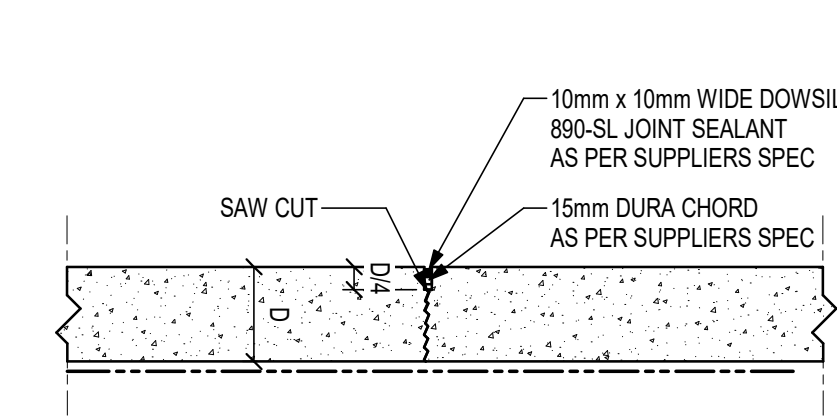
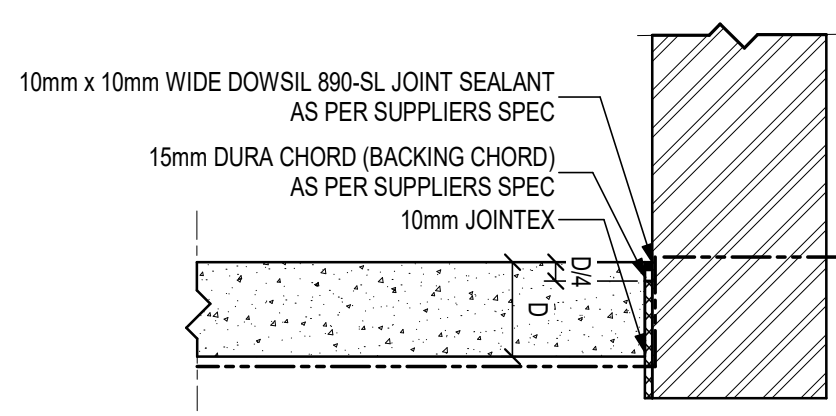
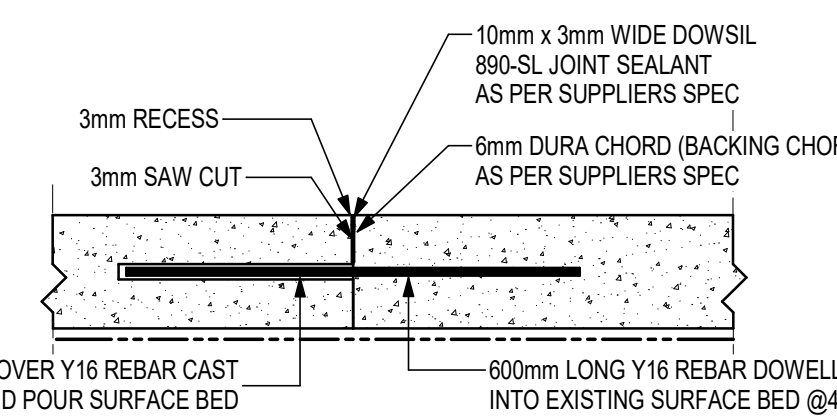
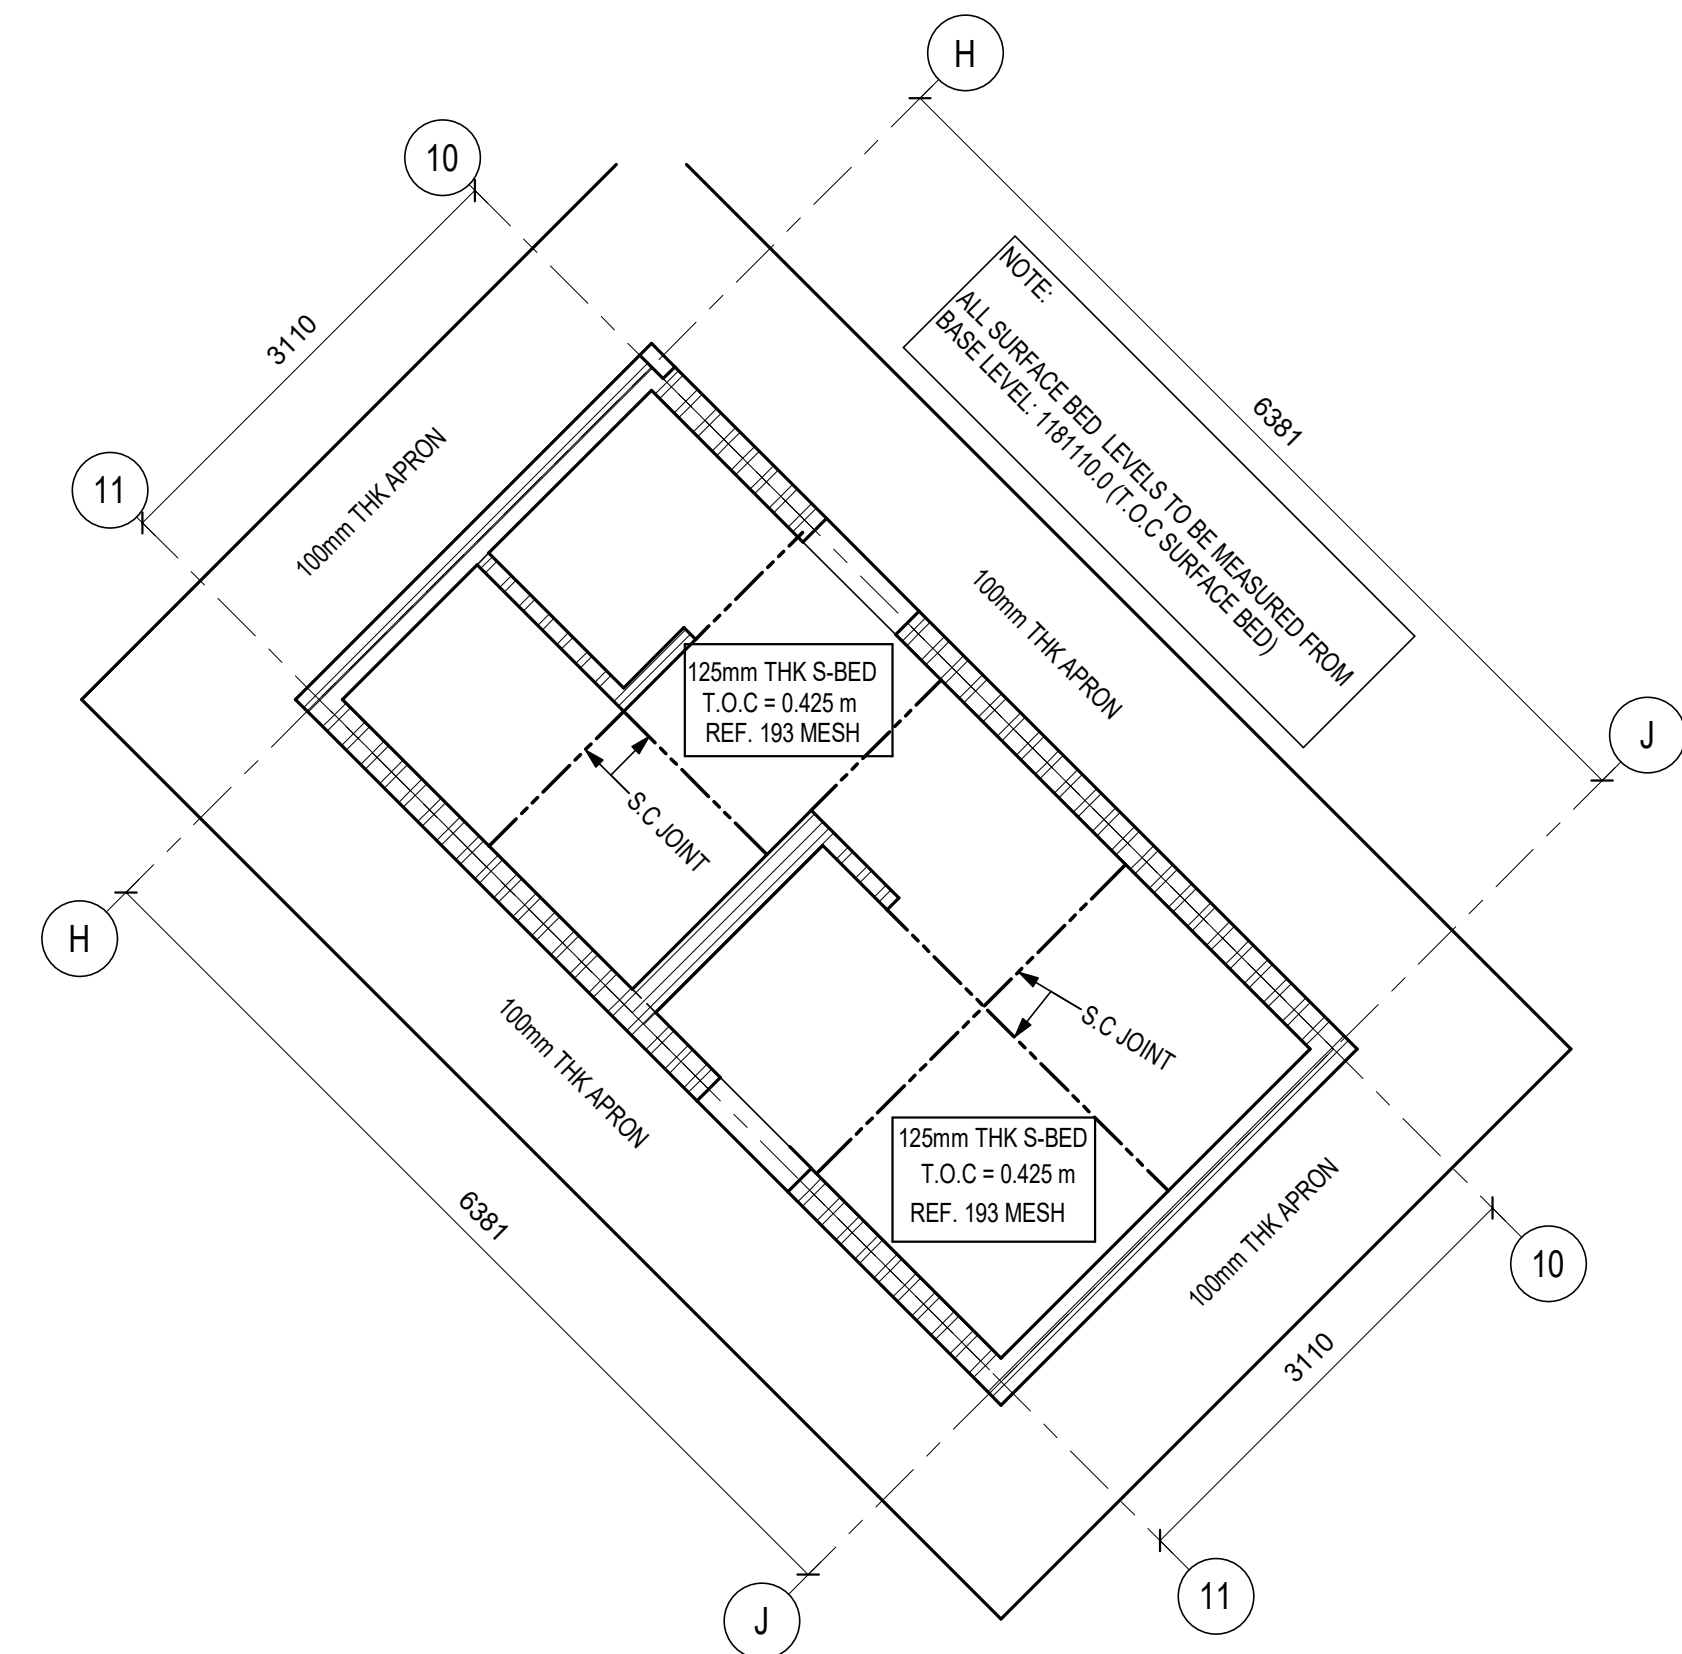


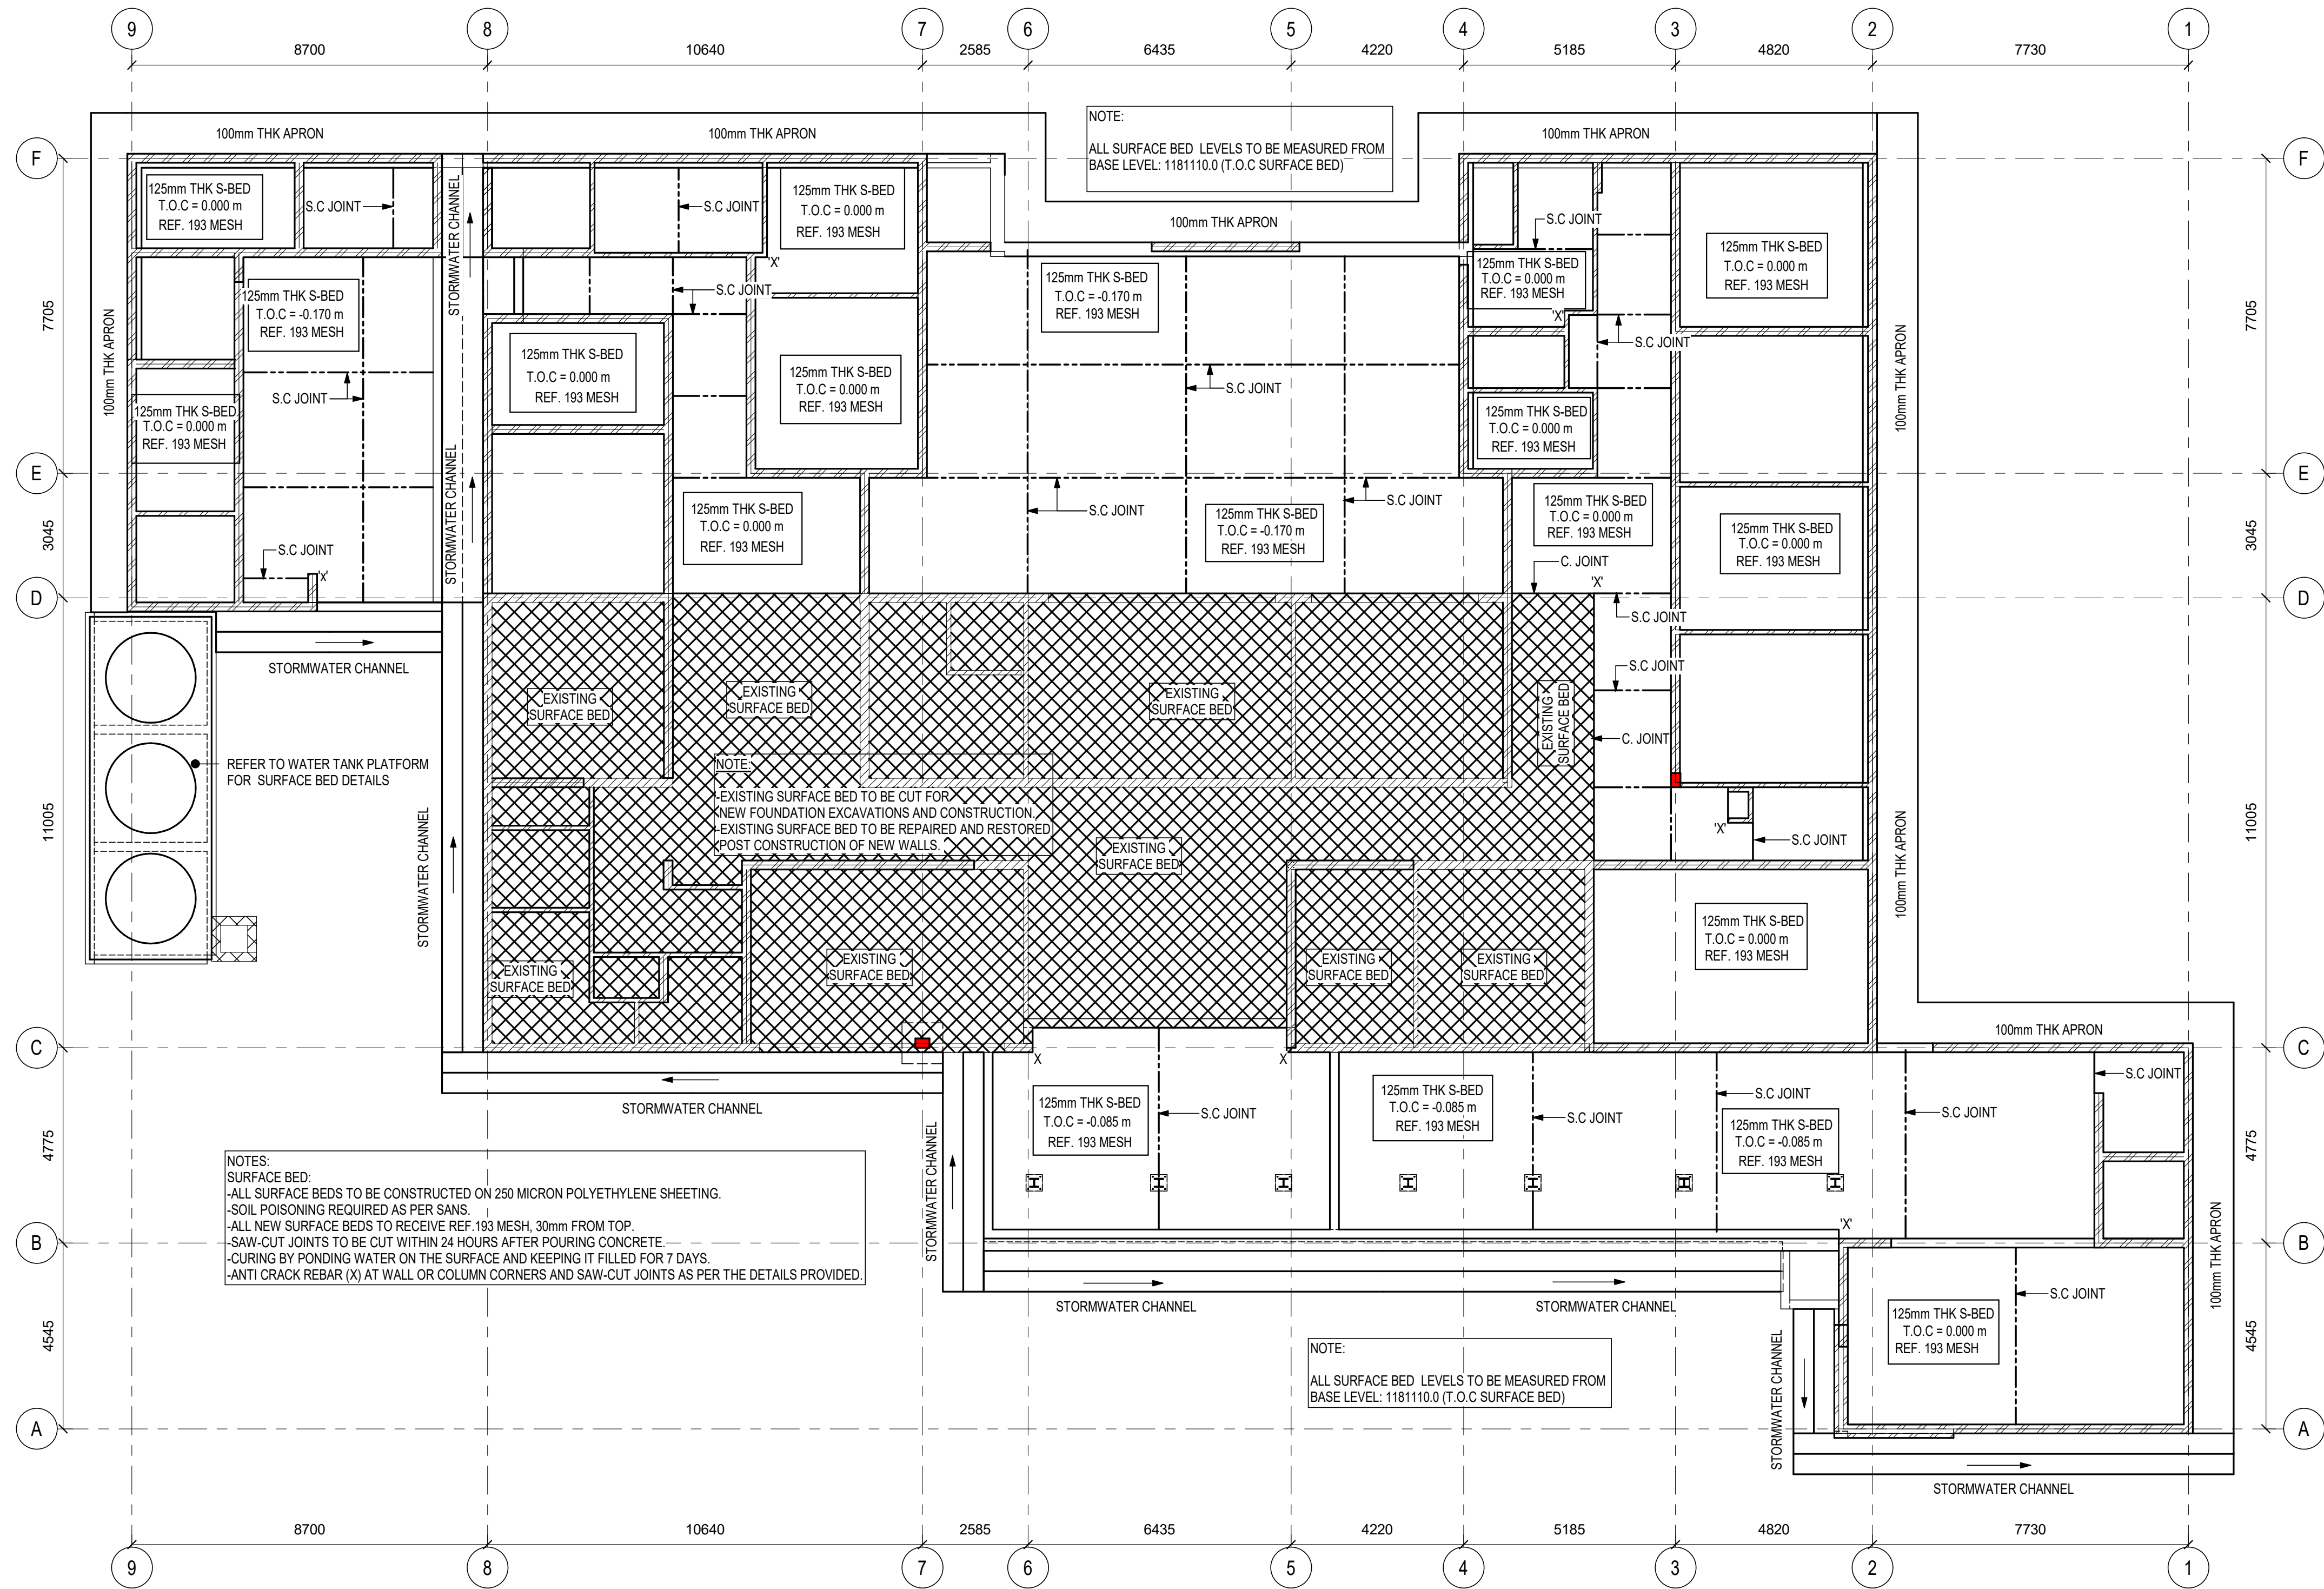

GENERAL NOTES

1. ALL CIVIL WORKS TO COMPLY WITH S.A.N.S. 1000 ACCURACY LEVEL 1.
2. DO NOT SCALE ANY DRAWINGS WORK TO FIGURED DIMENSIONS ONLY.
3. ANY DISCREPANCIES ON THIS DRAWING TO BE BROUGHT TO THE ENGINEER'S ATTENTION PRIOR TO THE START OF ANY WORK.
4. THE CONTRACTOR IS TO MAINTAIN A FULL SET OF DRAWINGS ON SITE.
5. THIS DRAWING IS TO BE READ IN CONJUNCTION WITH THE CONTRACT SPECIFICATIONS.
6. THE CONTRACTOR IS TO VERIFY ALL DIMENSIONS AND LEVELS ON SITE.
7. ALL REINFORCEMENT TO BE INSPECTED BY THE RESPONSIBLE ENGINEER PRIOR TO CASTING OF ANY CONCRETE.

NOTE: THE CONTRACTOR SHALL ADHERE TO THE FOLLOWING CODES DURING CONSTRUCTION AND ANY UNABLE SANS 2001 CONSTRUCTION WORKS:

- PART C01: CONCRETE WORKS (STRUCTURAL)
- PART C02: CONCRETE WORKS (NON-STRUCTURAL)
- PART C03: INSTALLATION OF GLAZING IN WINDOW
- PART C04: STRUCTURAL STEELWORK
- PART C05: STRUCTURAL TIMBERWORK (FLOORING)
- PART C06: STRUCTURAL TIMBERWORK (ROOFING)
- PART C07: CEMENT PLASTER

SANS 1000 ACCURACY LEVEL 1: ALL DIMENSIONS AND LEVELS SHALL APPLY UNLESS OTHERWISE SPECIFIED. ONE COPY OF EACH OF THESE CODES SHALL BE KEPT ON SITE AND SHALL BE MADE AVAILABLE TO THE ENGINEER ON REQUEST.

NOTES / LEGEND

GENERAL

- THE CONTRACTOR IS RESPONSIBLE FOR ENSURING THAT ALL MATERIALS AND WORKMANSHIP CONFORM WITH THE DETAILS AND SPECIFICATIONS SHOWN ON THIS DRAWING, AND ALL RELEVANT SANS SPECIFICATIONS, RESPECTIVE OF WHETHER THE ENGINEER HAS INSPECTED THE WORKS ON SITE OR NOT.
- ALL DIMENSIONS AND LEVELS TO BE CHECKED ON SITE AND CORRELATED WITH THE ENGINEER'S DRAWINGS BEFORE CONSTRUCTION COMMENCES.
- NO SCALING WITH SCALE RULER FROM THE DRAWING IS PERMITTED. THE CONTRACTOR MUST ENSURE THAT HE GETS THE CORRECT DIMENSIONS FROM THE ENGINEER BEFORE CONSTRUCTION COMMENCES.

ISSUE DATE: 2026-03-13 **DRAWING SIZE:** A0 **REVISION:** 0

PRELIMINARY

INFO ONLY

FOR TENDER

FOR CONSTRUCTION

AS-BUILT

APPROVED BY COUNCIL / CLIENT

CITY ENGINEER / CLIENT **REG. NO.** **DATE**

AMENDMENTS CODE

A.B.C. / BEFORE TENDER **IA** BY CLIENT

T0 / TENDER DRAWING **IB** BY ARCHITECT

0.1.2. / AFTER TENDER **IC** BY MECHANICAL OR ELECTRICAL

Z / AS-BUILT **ID** BY BVI

IE BY OTHER ()

COPYRIGHT

THIS DRAWING IS THE PROPERTY OF BVI. CONSULTING ENGINEERS IS PRIVATE AND CONFIDENTIAL. ANY REPRODUCTION OR COMMUNICATION OF THIS DRAWING WITHOUT THE WRITTEN PERMISSION OF THE PROPRIETORS.

DATE: 2026-03-13 **INITIAL:** JTM **NO:** 0 **DESCRIPTION OF REVISION:** ISSUED FOR CONSTRUCTION

OFFICES

PROVINCE: **OFFICE:** **E-MAIL:**

Free State Central (051) 447 2137 bvi@bvi.co.za

Visit or contact us online at www.bvi.co.za

bvi **PROFESSIONAL ENGINEERING** **PROFESSIONAL ENGINEERING** **BBBEE Level 1** **CESA**

CLIENT

DEPARTMENT OF HEALTH

NORTHERN CAPE PROVINCE

PROJECT

UPGRADE AND REFURBISHMENT OF LOGOBATE PHC

DRAWING TITLE

SURFACE BED LAYOUT

APPROVED BY BVI

JJ HAEFELE **20190844** **2026-03-13**

ENGINEER/TECHNOLOGIST **REG. NO.** **DATE**

SCALE: As indicated **DRAWN:** JTM

DESIGNED: JTM **CHECKED:** JTM

PLAN NUMBER: **REVISION NO.** **DATE SAVED:**

35566S **-201-02** **0** **2026-03-13**

DWG. TO BE READ IN CONJUNCTION WITH:

35566S-200-Q01

35566S-201-0103