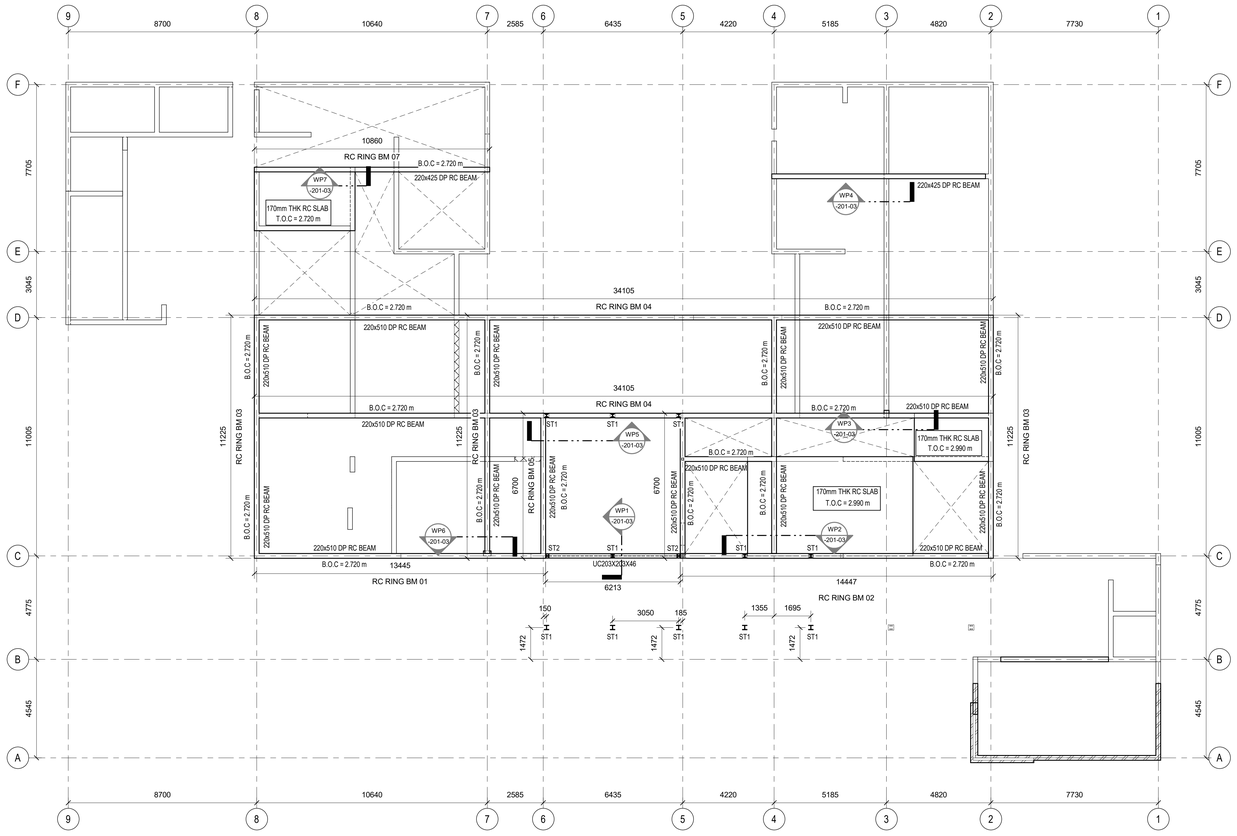

MAIN CLINIC -WALL PLATE LAYOUT
1 : 100

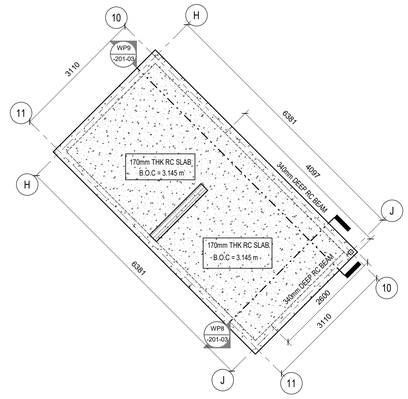

GATEHOUSE-WALL PLATE LAYOUT
1 : 50

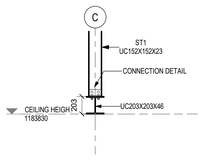

WP1 WP SECTION 1
1 : 25

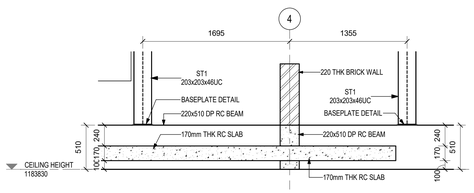

WP2 WP SECTION 2
1 : 25

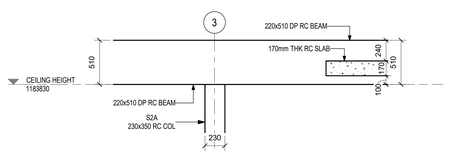

WP3 WP SECTION 3
1 : 25

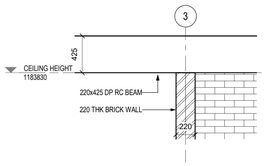

WP4 WP SECTION 4
1 : 25

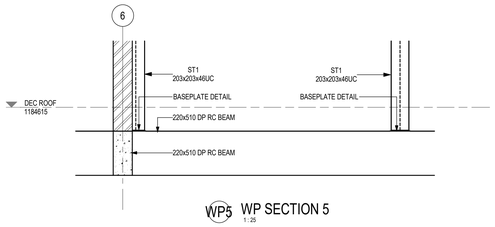

WP5 WP SECTION 5
1 : 25

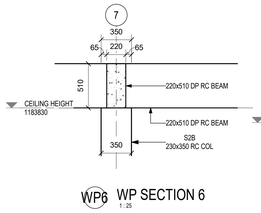

WP6 WP SECTION 6
1 : 25

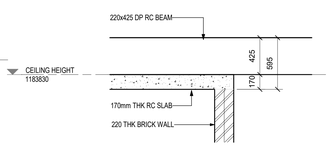

WP7 WP SECTION 7
1 : 25

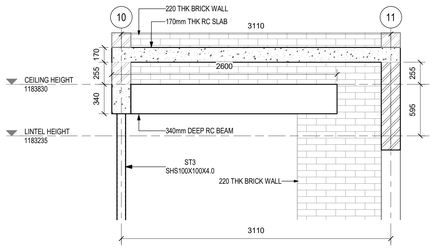

WP8 WP SECTION 8
1 : 25

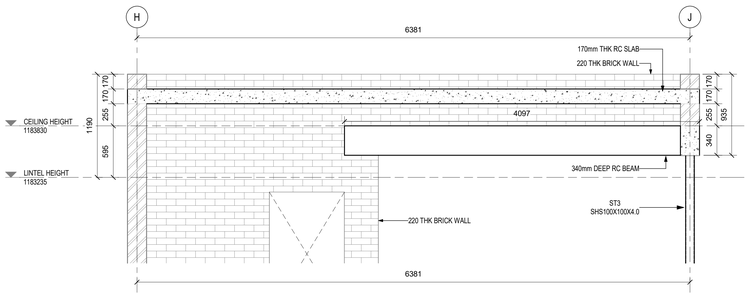

WP9 WP SECTION 9
1 : 25

GENERAL NOTES:
1. ALL CIVIL WORKS TO COMPLY WITH S.A.N.S. 1200 ACCURACY LEVEL 6.
2. DO NOT SCALE ANY DRAWINGS, WORK TO FIGURED DIMENSIONS ONLY.
3. ANY DISCREPANCIES ON THIS DRAWING TO BE BROUGHT TO THE ENGINEERS ATTENTION PRIOR TO IMPLEMENTATION OF ANY WORK.
4. ALL DIMENSIONS TO BE CHECKED ON A FULL SET OF DRAWINGS ON SITE.
5. THIS DRAWING IS TO BE READ IN CONJUNCTION WITH THE CONTRACT SPECIFICATIONS.
6. THE CONTRACTOR IS TO VERIFY ALL DIMENSIONS AND LEVELS ON SITE.
7. ALL REINFORCEMENT TO BE INSPECTED BY THE RESPONSIBLE ENGINEER PRIOR TO CASTING OF ANY CONCRETE.

NOTE:
THE CONTRACTOR SHALL ADHERE TO THE FOLLOWING CODES DURING CONSTRUCTION AS APPLICABLE: SANS 2001 CONSTRUCTION WORKS:
- PART CC1: CONCRETE WORKS (STRUCTURAL)
- PART CC2: CONCRETE WORKS (MINOR WORKS)
- PART CG1: INSTALLATION OF GLAZING IN WINDOW
- PART CM1: MASONRY WALLING
- PART CS1: STRUCTURAL STEELWORK
- PART CT1: STRUCTURAL TIMBERWORK (FLOORING)
- PART CT2: STRUCTURAL TIMBERWORK (ROOFING)
- PART EM1: CEMENT PLASTER

SANS 10155 ACCURACY IN BUILDINGS
GRADE II PERMISSIBLE DEVIATION / TOLERANCE SHALL APPLY UNLESS OTHERWISE NOTED
ONE COPY OF EACH OF THESE CODES SHALL BE KEPT ON SITE AND SHALL BE MADE AVAILABLE TO THE ENGINEER ON REQUEST.

NOTES / LEGEND

GENERAL

- THE CONTRACTOR IS RESPONSIBLE FOR ENSURING THAT ALL MATERIALS AND WORKMANSHIP CONFORM WITH THE DETAILS AND SPECIFICATIONS SHOWN ON THIS DRAWING, AND ALL RELEVANT SABS SPECIFICATIONS, IRRESPECTIVE OF WHETHER THE ENGINEER HAS INSPECTED THE WORKS ON SITE OR NOT.
- ALL DIMENSIONS AND LEVELS TO BE CHECKED ON SITE AND CORRELATED WITH THE ENGINEER'S DRAWINGS BEFORE CONSTRUCTION COMMENCES.
- NO SCALING WITH SCALE RULER FROM THE DRAWING IS PERMITTED. THE CONTRACTOR MUST ENSURE THAT HE GETS THE CORRECT DIMENSIONS FROM THE ENGINEER BEFORE CONSTRUCTION COMMENCES.

ISSUE DATE:	DRAWING SIZE:	REVISION:
2026-03-13	A0	B

	PRELIMINARY
X	INFO ONLY
	FOR TENDER
	FOR CONSTRUCTION
	AS-BUILT

APPROVED BY COUNCIL / CLIENT

CITY ENGINEER / CLIENT — REG. NO. — DATE

AMENDMENTS CODE

A,B,C.../ : BEFORE TENDER
T0 / : TENDER DRAWING
0,1,2.../ : AFTER TENDER
Z / : AS BUILT

/A : BY CLIENT
/B : BY ARCHITECT
/C : BY MECHANICAL OR ELECTRICAL
/D : BY BVi
/E : BY OTHER ( )

COPYRIGHT
THIS DRAWING IS THE PROPERTY OF BVi - CONSULTING ENGINEERS IS PRIVATE AND CONFIDENTIAL AND IS SUPPLIED ON THE EXPRESS UNDERSTANDING THAT IT IS NOT TO BE USED FOR ANY PURPOSE OR COPIED OR COMMUNICATED TO ANY PERSON WITHOUT THE WRITTEN PERMISSION OF THE PROPRIETORS.

DATE:	INITIAL	NO.	DESCRIPTION OF REVISION
2026-01-16	JTM	A	ISSUED FOR INFORMATION PURPOSES
2026-03-13	JTM	B	ISSUED FOR INFORMATION PURPOSES

OFFICES

PROVINCE	OFFICE	E-MAIL
Free State	Central	(051) 447-2137 tlh@bvifs.co.za

Visit or contact us online at www.bvigroup.co.za

Central Office
Registered no. 1998/019966/07

ENGINEERING PROCUREMENT MANAGEMENT

BBBEE Level 1

CLIENT

DEPARTMENT OF HEALTH
NORTHERN CAPE PROVINCE

PROJECT

UPGRADE AND REFURBISHMENT OF LOGOBATE PHC

DRAWING TITLE

WALL PLATE LAYOUT

APPROVED BY BVi

JJ HAEFELE — 20190844 — 2026-03-13
ENGINEER/TECHNOLOGIST — REG. NO. — DATE

SCALE	As indicated	DRAWN	JTM
DESIGNED	JTM	CHECKED	JJH

PLAN NUMBER	REVISION NO.	DATE SAVED
35566S -201-03	B	2026-03-13

DWG. TO BE READ IN CONJUNCTION WITH:
-35566S-200-G01
-35566S-201-01/02
-35566S-210-02